




Proposed Front Elevation (North) 1:100




Proposed Rear Elevation (South) 1:100



Proposed Sectional Elevation AA 1:100

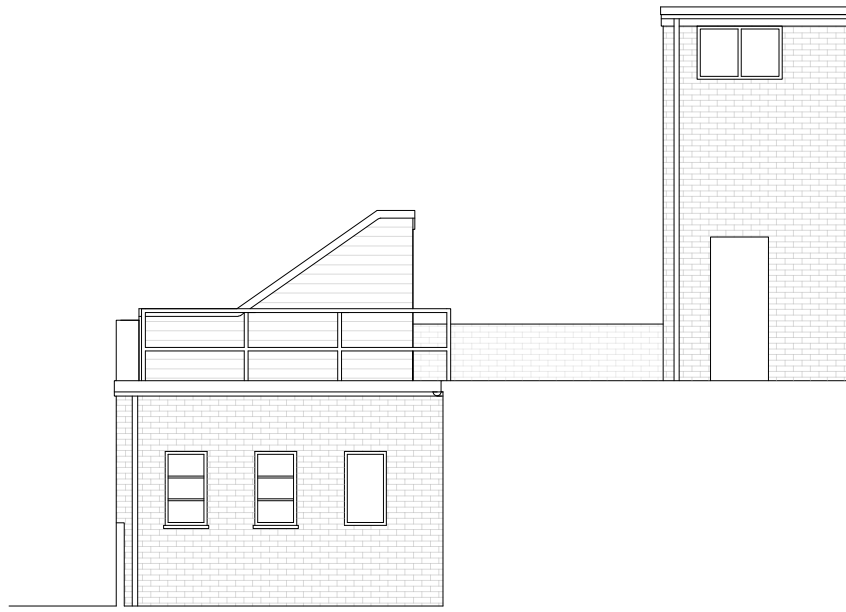


Proposed Sectional Elevation BB 1:100

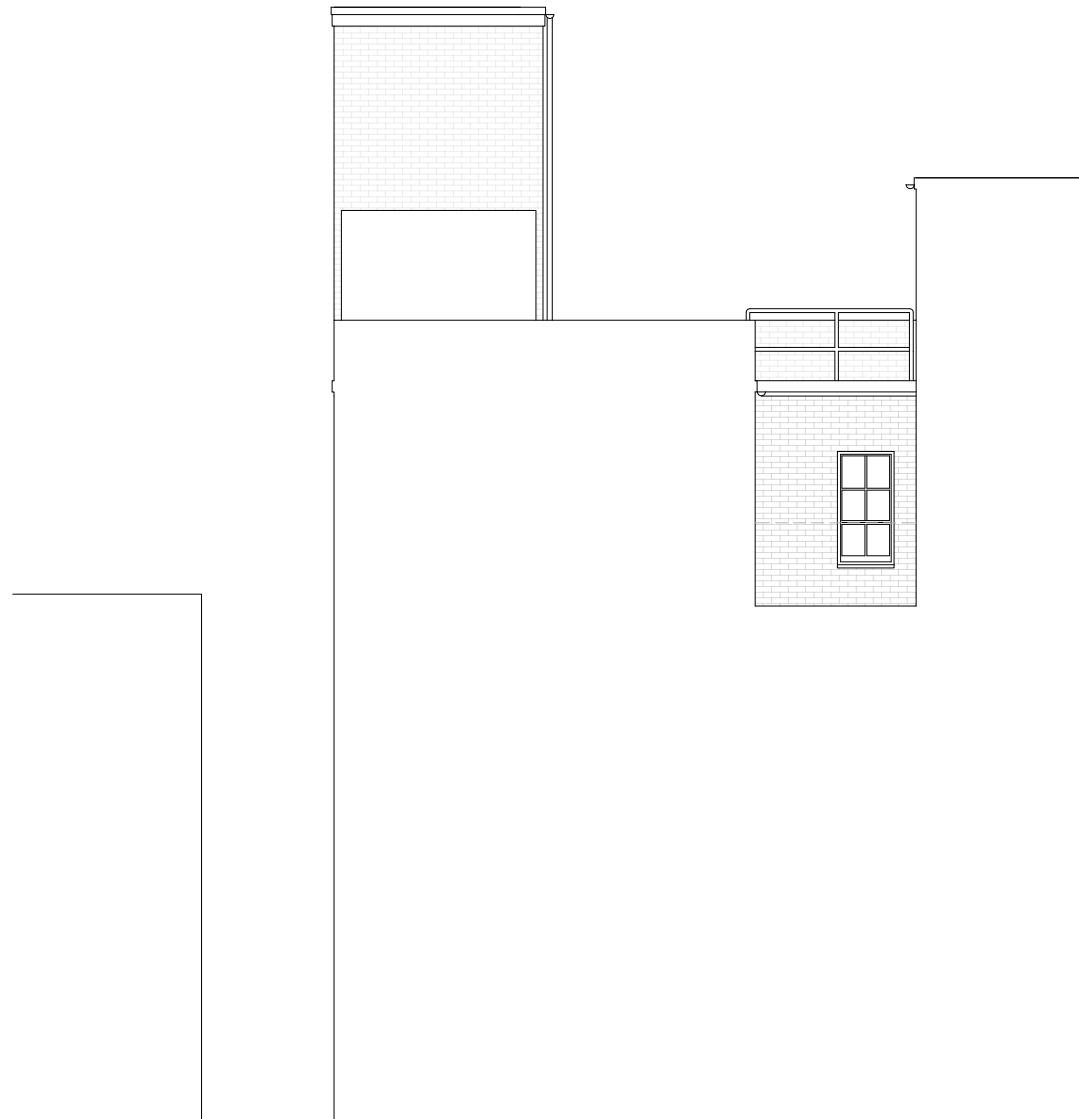

Proposed Sectional Elevation CC 1:100

No external changes to be made as part of application.

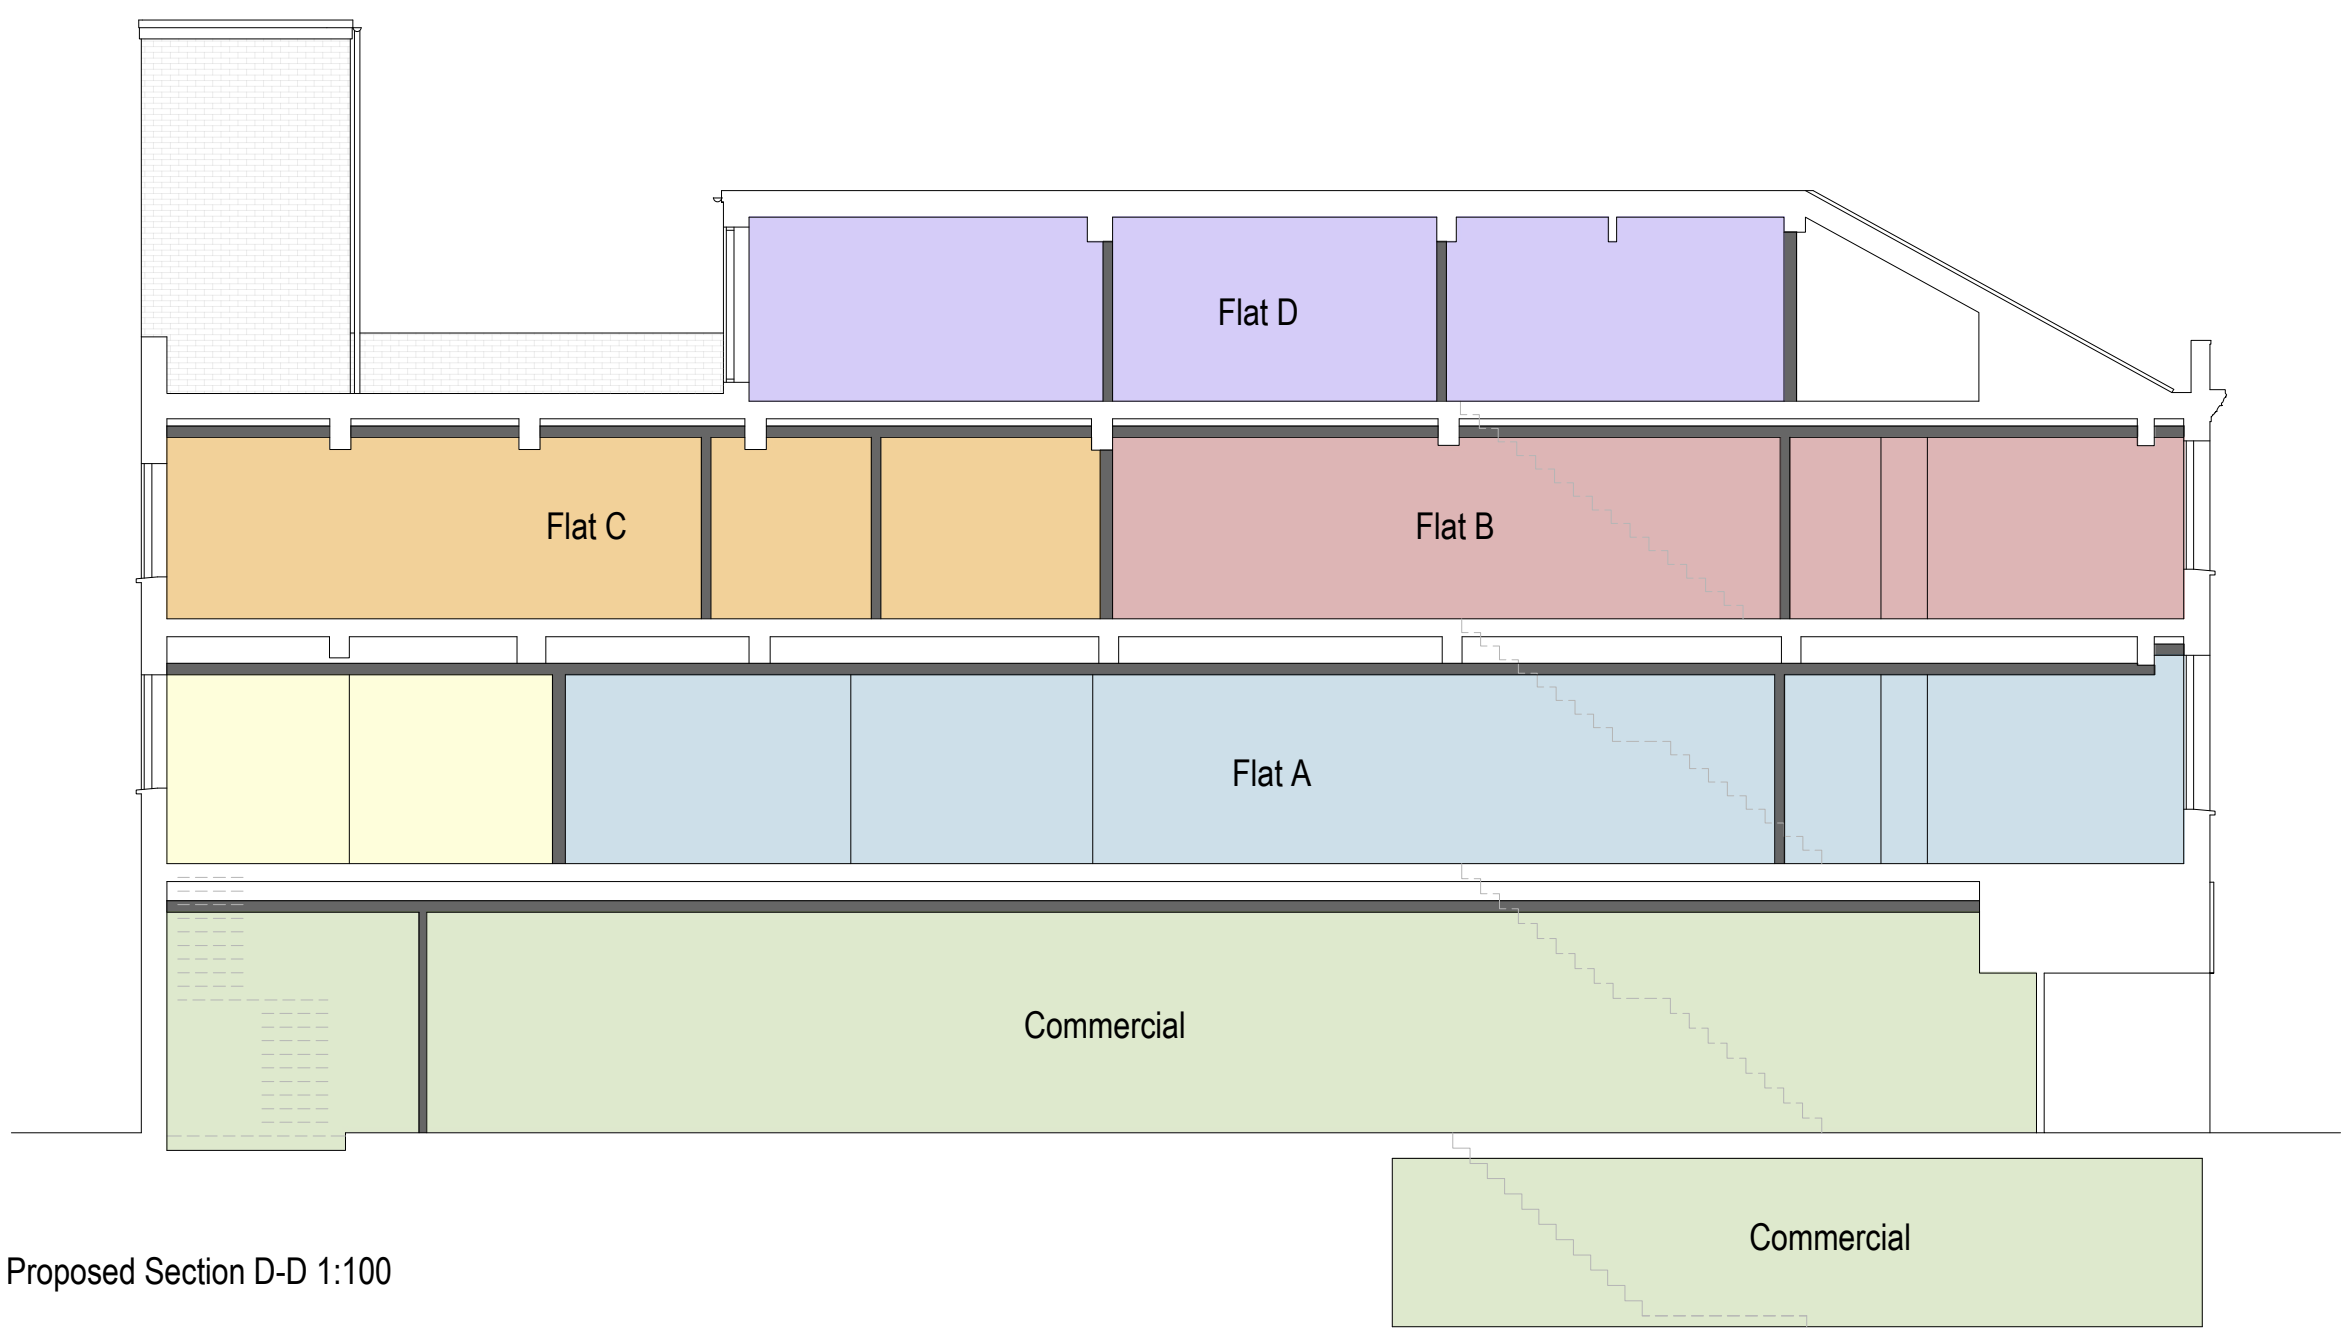

Proposed Section D-D 1:100

- Proposed GIA
- Commercial
 - Residential Common Access / Hallway
 - Flat A - 138m² - 1 Bedroom / 2 Person
 - Flat B - 95m² - 1 Bedroom / 2 Person
 - Flat C - 91m² - 1 Bedroom / 2 Person
 - Flat D - 105m² - 2 Bedroom / 4 Person

1:100 0 1 2 3 4 5 6 7 8 9 10m

amendments	
bpm	Architectural Services Ltd.
client	Moretons Investments Ltd
project	25-27 Montague Street Worthing BN11 3BE
project ref.	3003
Drawing No.	08
drawing title	Proposed elevations and sections
drawn by	AW
date	Mar 26
scale	1:100@ A1
	www.bpmnet.co.uk info@bpmnet.co.uk
Check all dimensions on site before all work is commenced. All goods materials workmanship to conform with current building regs. BSS and COP's	