



Ice Rink 14 x 26 Metres
Marquee 15 x 40 Metres

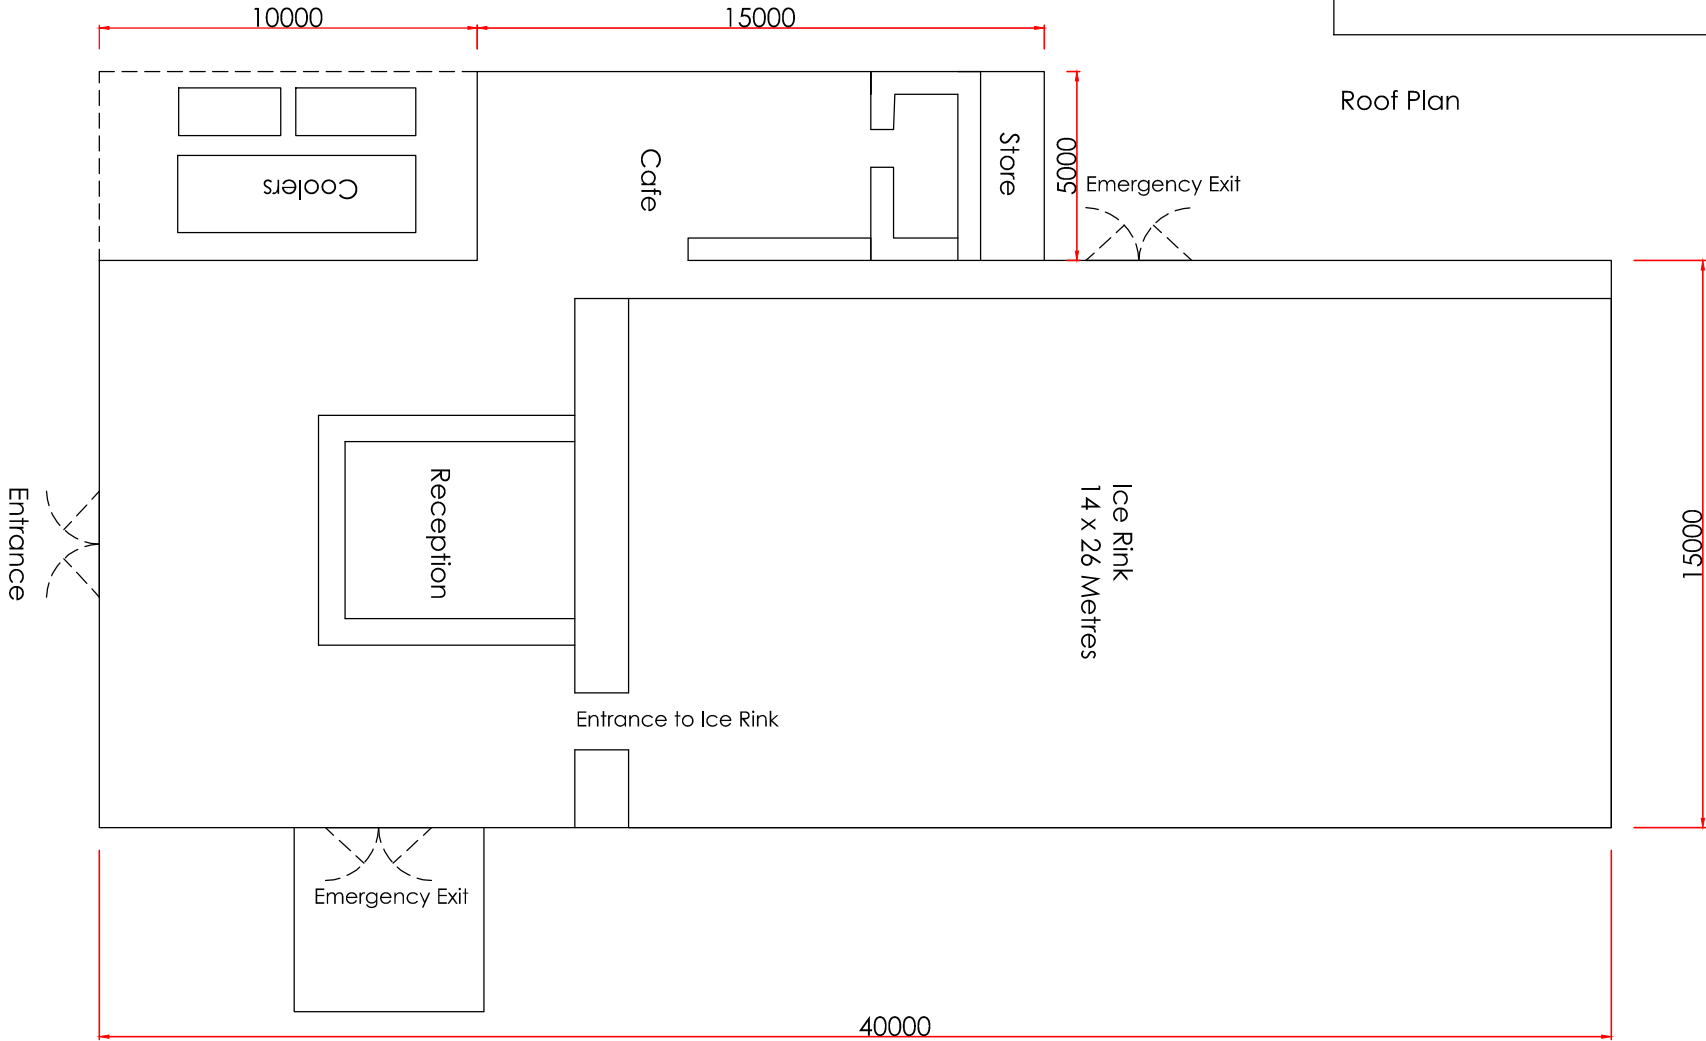

Roof Plan

 

halcyon design 91 Kings Road, Godalming, Surrey, GU7 3EU. 01483 860583 . 07956 497350 stuart@halcyondesign.co.uk . www.halcyondesign.co.uk	Client:	Adur and Worthing Council	Drawing Title and Reference:	Steyne Gardens Ice Rink	Date.	May 2026	NOTES: SCALING FROM THIS DRAWING ONLY FOR PLANNING PURPOSES. DO NOT SCALE ON SITE.. REFER TO STRUCTURAL ENGINEERS REPORT FOR ANY STRUCTURAL CALCULATIONS AND DETAIL. ALL MEASUREMENTS MUST BE CHECKED ON SITE PRIOR TO WORKS. CLIENT / BUILDER SHOULD CHECK WITH BUILDING CONTROL THAT CURRENT REGULATIONS ARE COMPLIED WITH.
	Project Title:	Steyne Gardens Ice RinkTender		Site / Floor Plan	Scale @ A3:	1:200	
	Project Address:	North End Steyne Gardens, Worthing, BN11 1NZ			Drawn by:	Stuart Butcher	