





swimming pool
excavation shown dotted

Proposed South Elevation 1:50

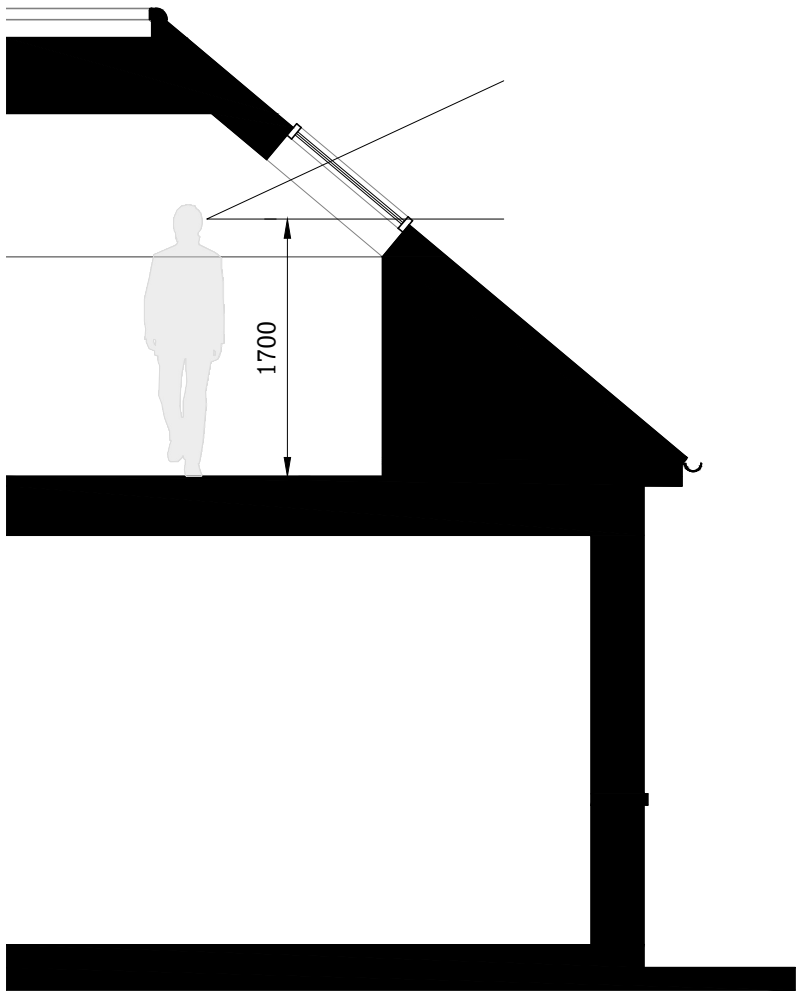

Typical Part Section Through Proposed Roof 1:50

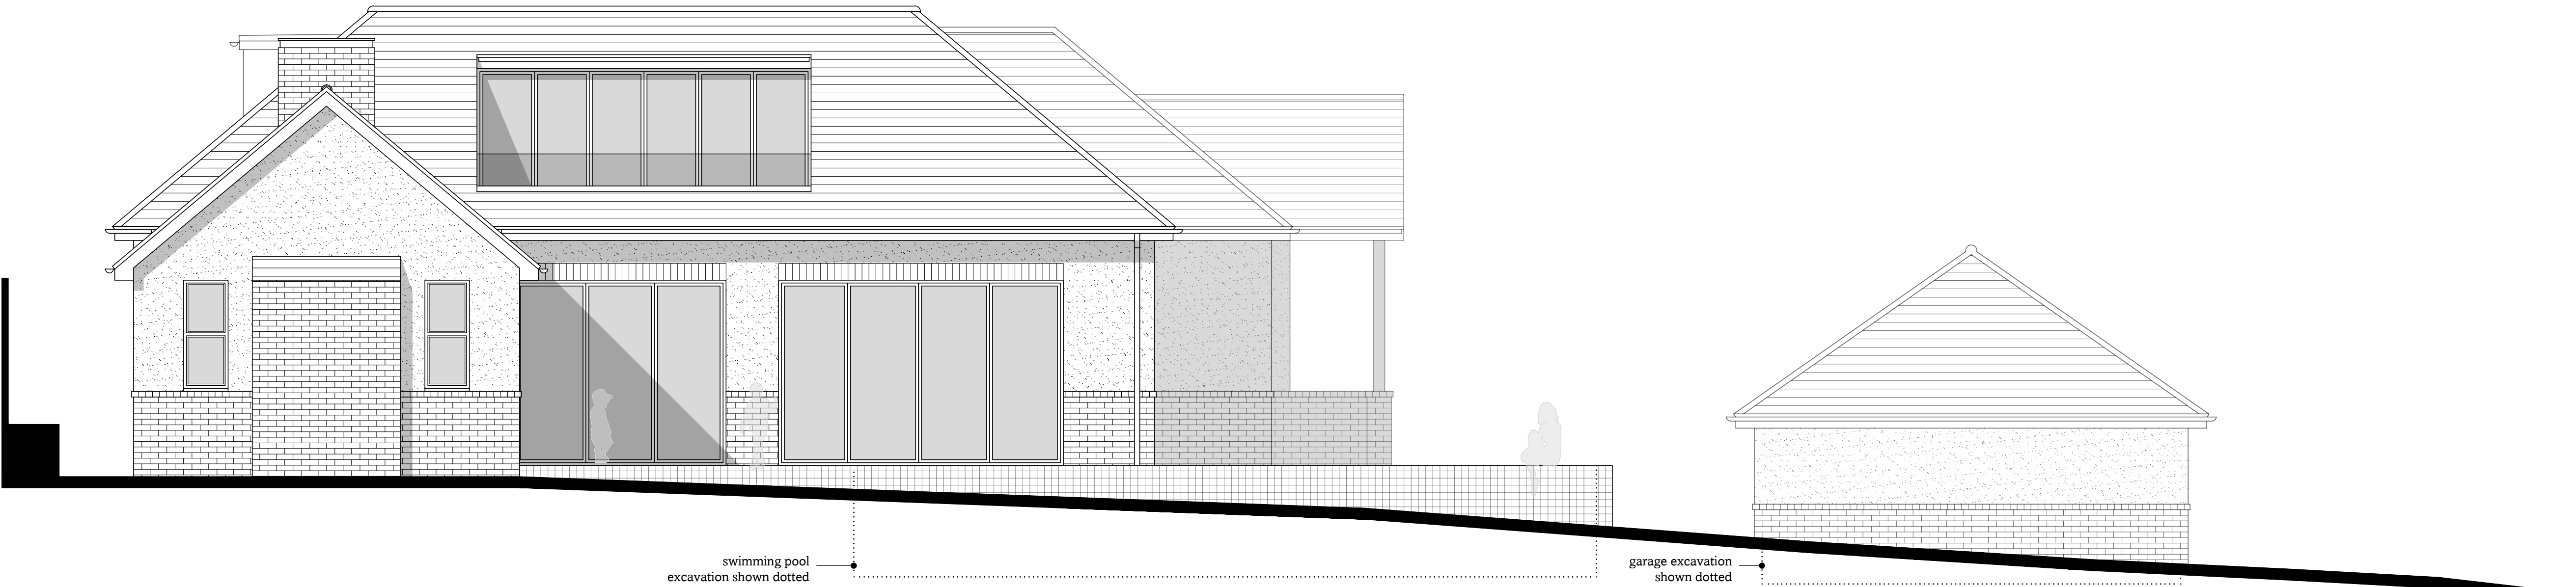

swimming pool
excavation shown dotted

garage excavation
shown dotted

Proposed West Elevation 1:50

Notes

- All dimensions should be checked on site
- Drawings are shown to scale, however dimensions are available on request
- Copyright of all data produced by Darby Architectural shall remain with Darby Architectural unless otherwise agreed
- Measures to mitigate risk should be considered at all stages of design development and throughout construction

Alert Symbol

Particular attention to be paid where this symbol is placed on a drawing

Survey data based on information provided by:

- Client (Floor Plans, Section, Elevations)
- South East Geomatics (Topographical Survey)

D	21.07.26	Sight lines added to section	CD
C	30.06.26	Garage reduction	CD
B	25.06.26	Garage reduction	CD
A	21.05.26	Garage/pool excavation shown dotted	CD

Rev.	Date	Details	Dr.	Ch.
------	------	---------	-----	-----

DA Design.

hello@da.design

01273 884923

www.da.design

By Appointment Only:
84 Westbourne Street, Hove, BN3 5FA

DA.

Design

Client
Mr and Mrs Sutton

Site
Willmar, Durrington Hill
Worthing

Drawing Title
Proposed:
South & West Elevations

1:50

metres

12345

Drawn	Checked	Date
CD		14.05.2026

Project No.	Stage	Dwg No.	Revision	Sheet Size
0638	P	21	D	A1