

VISUAL SCALE 1:100 @ A2

**DO NOT SCALE**  
ALL QUERIES REGARDING DIMENSIONS/SETTING OUT TO BE DIRECTED TO ARCHITECT

THIS DRAWING IS TO BE READ IN CONJUNCTION WITH THE ARCHITECT'S SPECIFICATION

THIS DRAWING REMAINS WITHIN THE COPYRIGHT OF THE ARCHITECT


ALL DRAWINGS MUST BE READ IN CONJUNCTION WITH THE STRUCTURAL ENGINEER'S DRAWING PACKAGE

SUBJECT TO BCO COMMENTS


**PLEASE REFER TO THE STRUCTURAL ENGINEER'S DRAWINGS FOR ALL STRUCTURAL DESIGN AND SPECIFICATIONS**

**PLANNING CONDITIONS:**  
CONTRACTOR TO NOTE ALL PLANNING CONDITIONS OF PLANNING APPROVAL. ADVISE ARCHITECT OF ANY POSSIBLE CONFLICTS OR DEVIATIONS IN WRITING AS EARLY AS POSSIBLE.


**PLEASE NOTE:**  
ALL DRAWINGS TO BE READ IN CONJUNCTION WITH THE DESIGN AND ACCESS STATEMENT AND ALL OTHER RELEVANT REPORTS ASSOCIATED WITH THE PLANNING SUBMISSION.

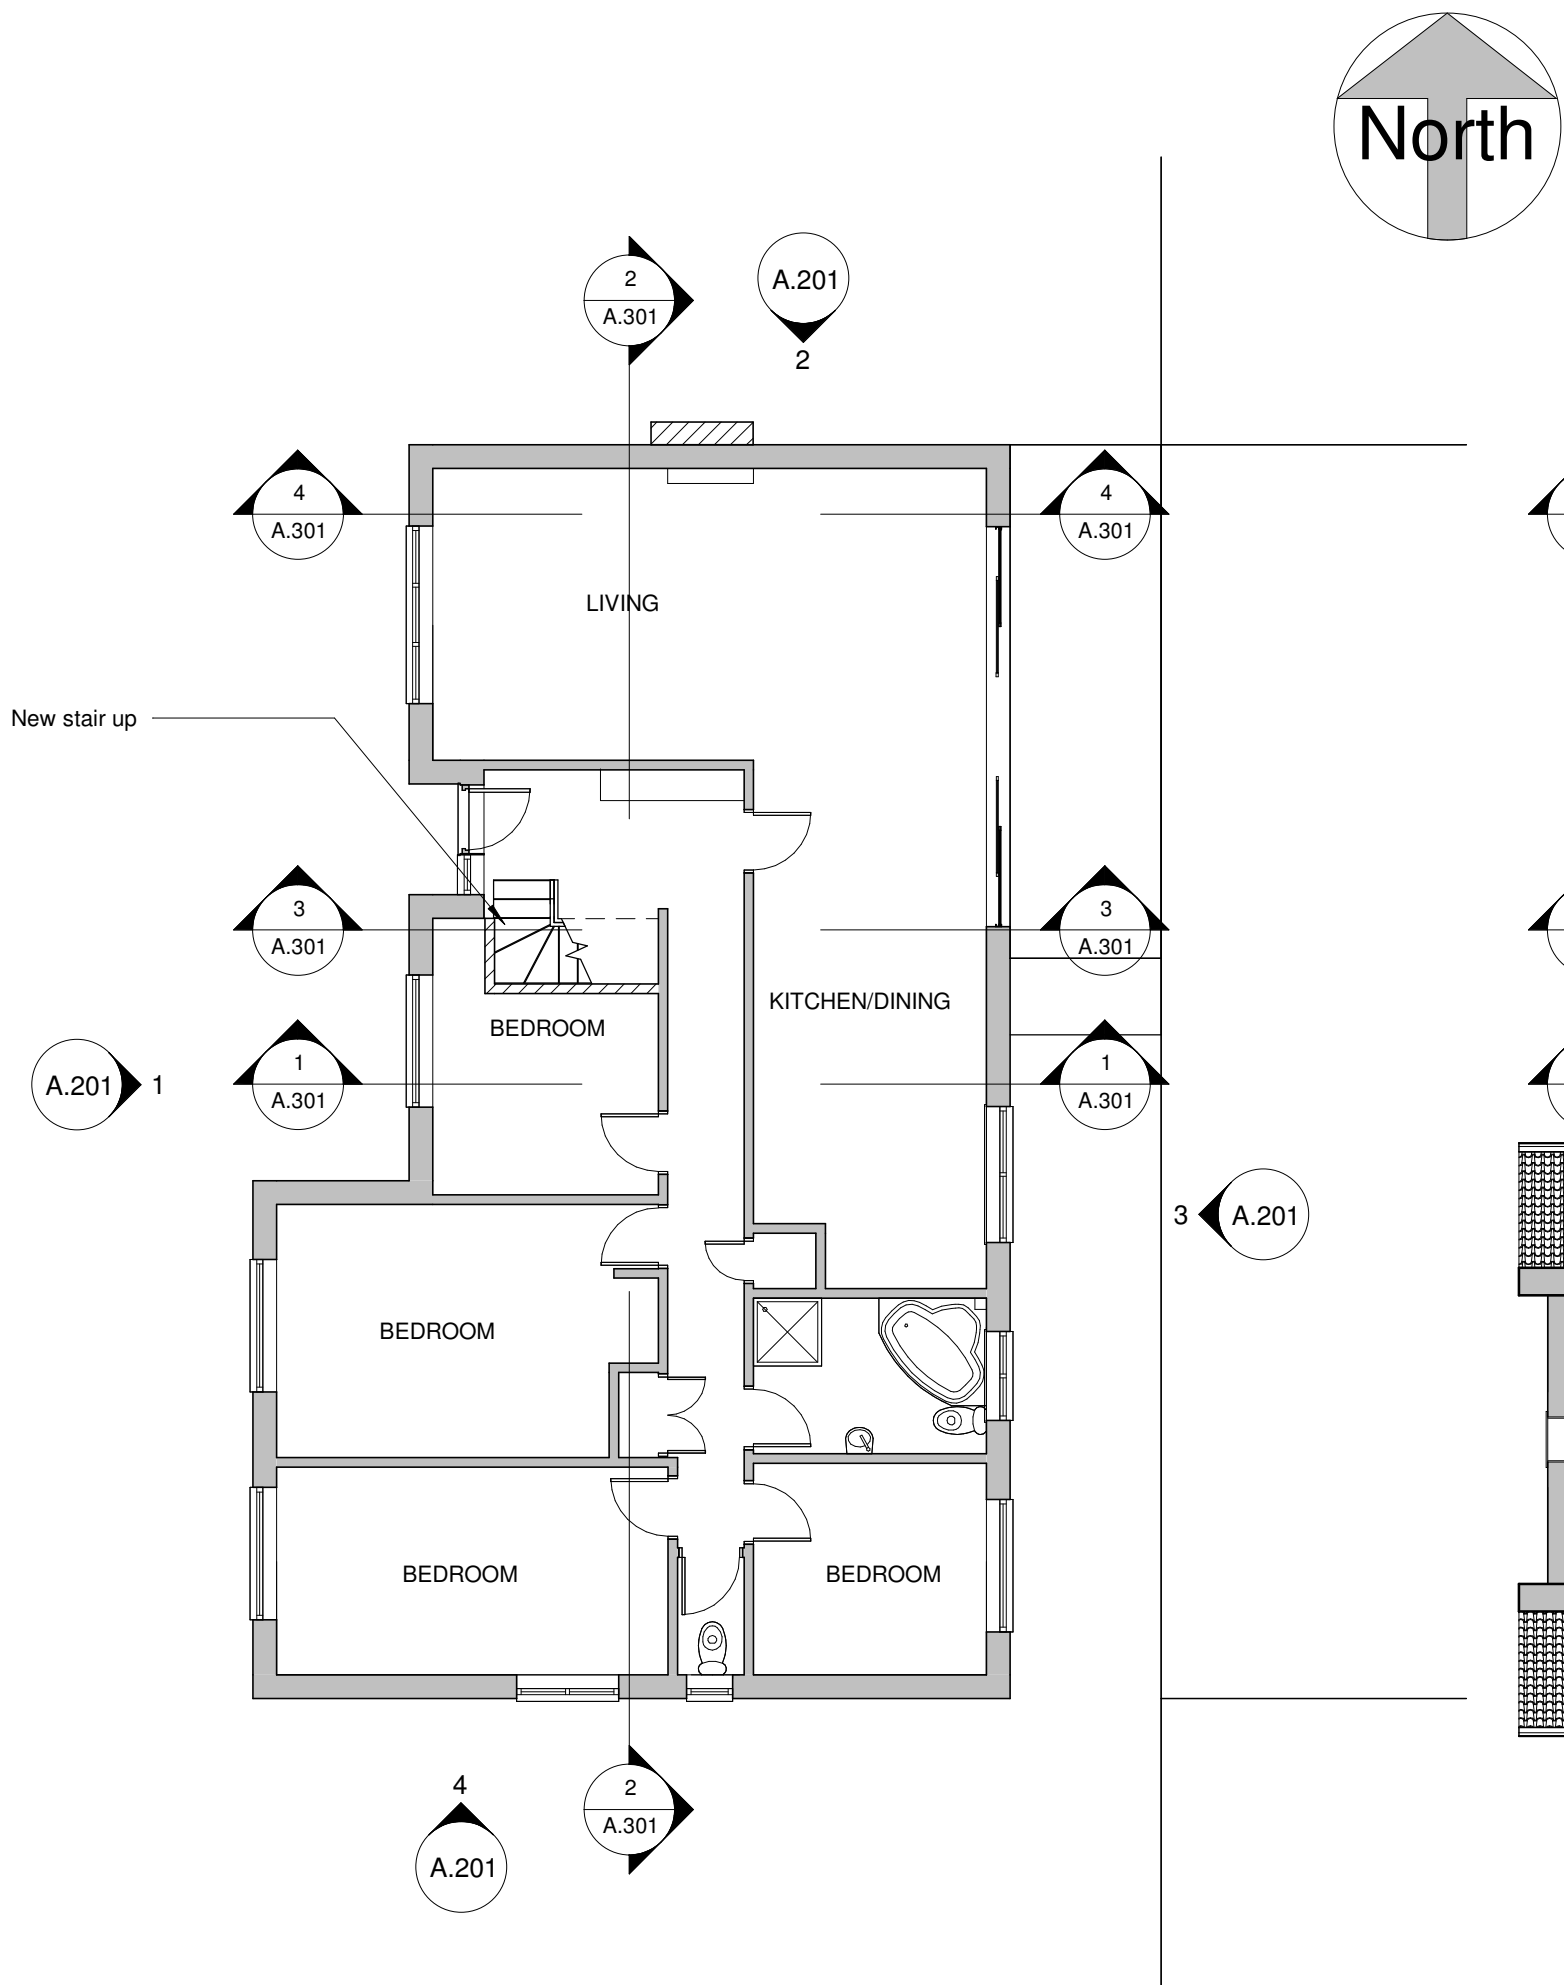

1 GROUND FLOOR  
1 : 100

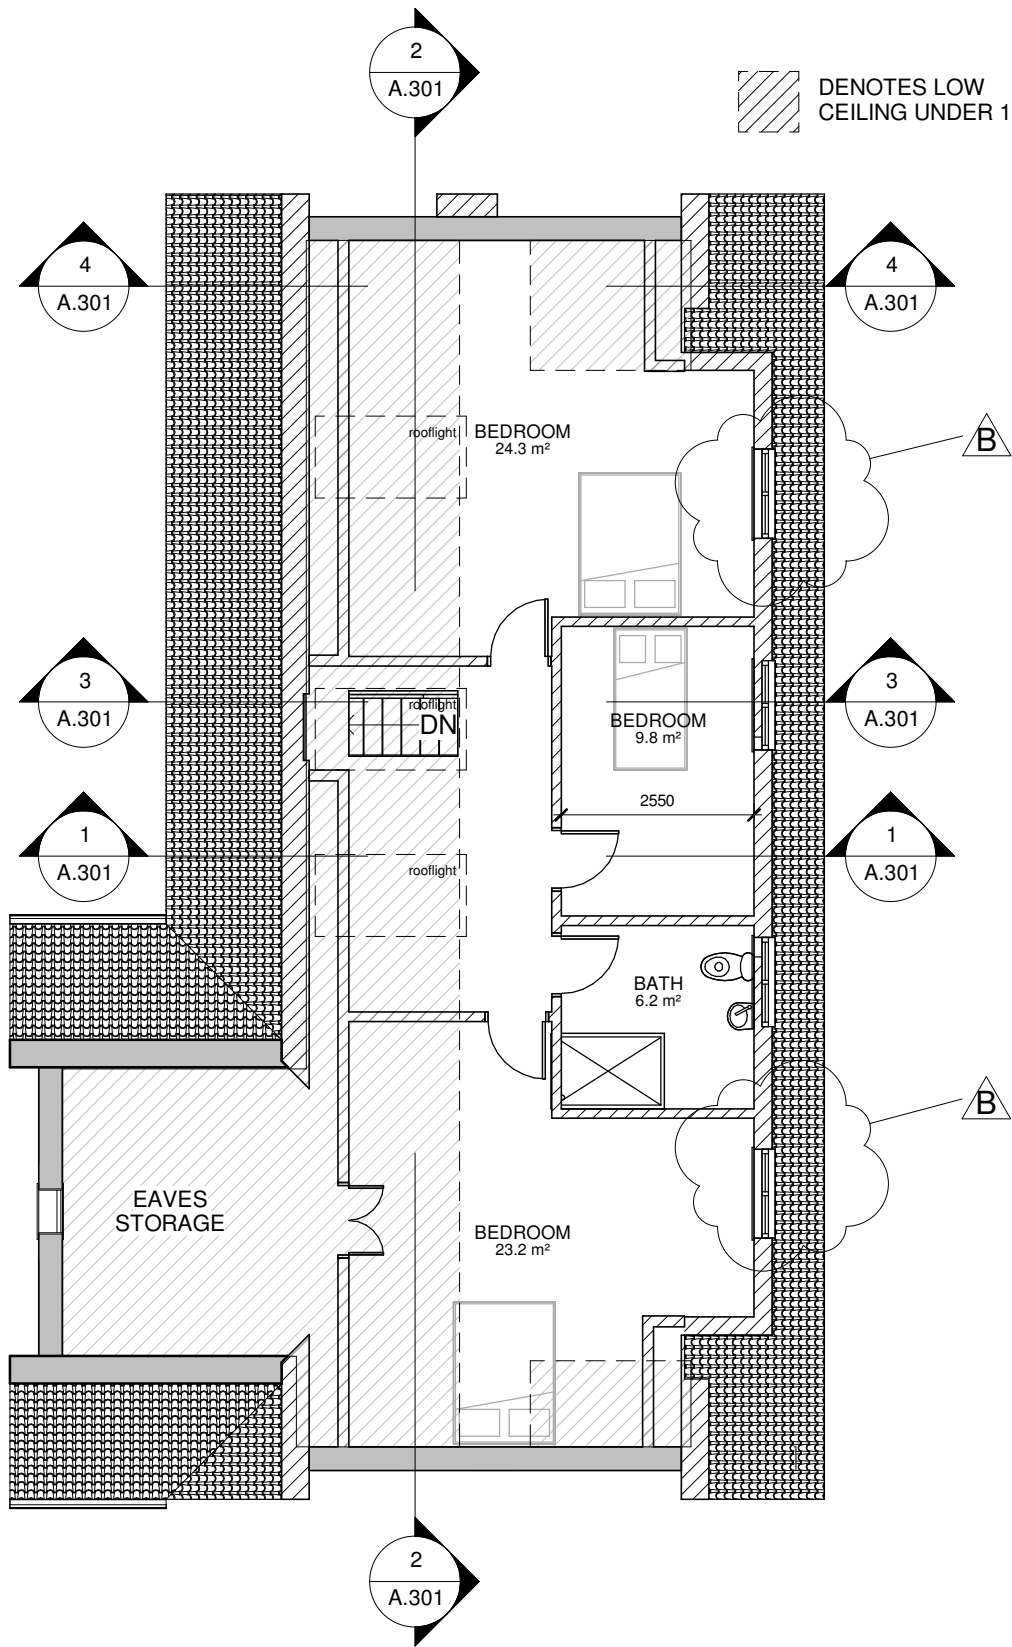

2 FIRST FLOOR  
1 : 100

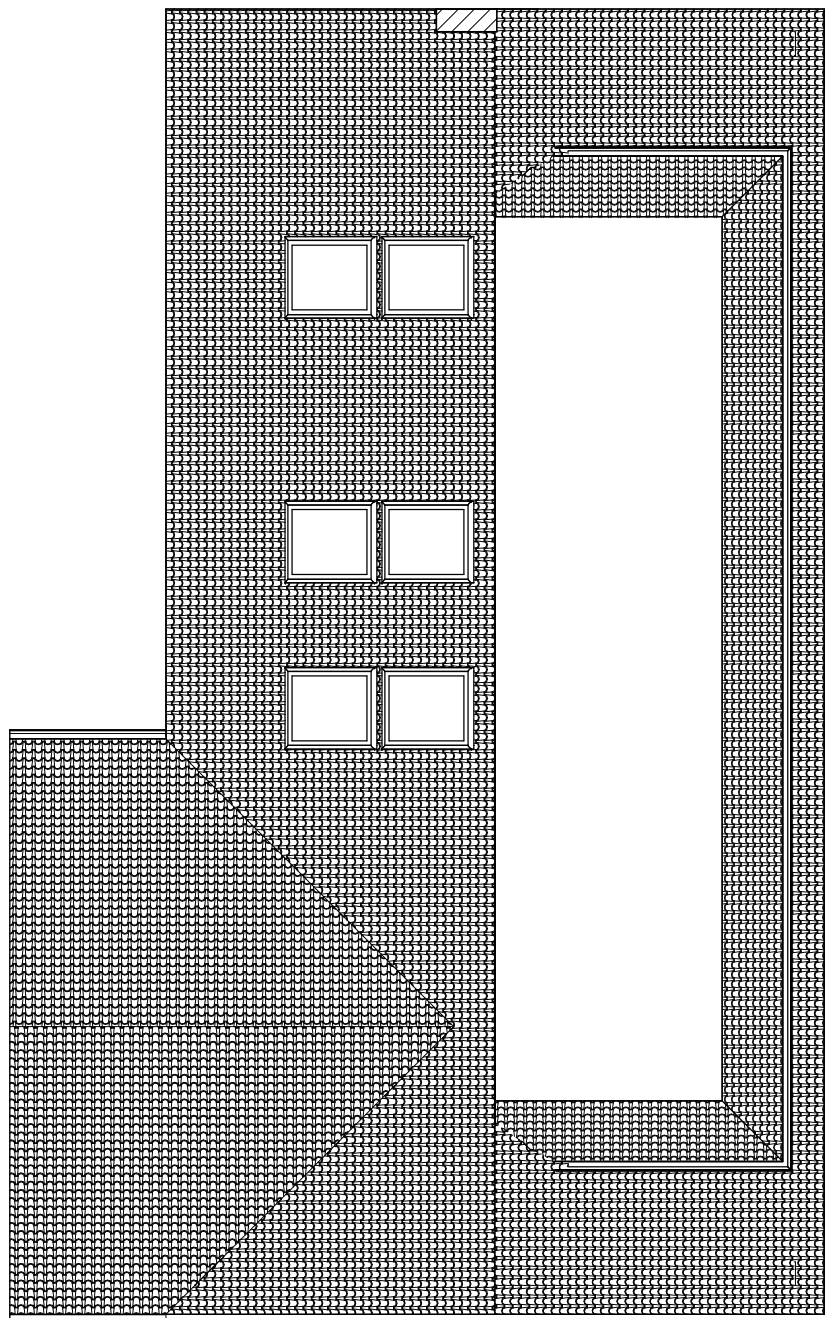

3 ROOF PLAN  
1 : 100

| Rev | Description                             | Date     |
|-----|-----------------------------------------|----------|
| A   | Layout amended                          | 06/05/26 |
| B   | Section detail amended, windows revised | 10/06/26 |
|     |                                         |          |
|     |                                         |          |
info@kronadesign.co.uk  
kronadesign.co.uk  
01903 256150

PROJECT

Loft Conversion

ADDRESS

12 Rectory Road  
Worthing

TITLE

Proposed Plans

CLIENT

Mark Russell

|                |                |          |
|----------------|----------------|----------|
| DRAWN          | STATUS         | DATE     |
| JLB            | Design         | 17/04/26 |
| SCALE (@ A2)   | PROJECT NUMBER |          |
| 1 : 100        | KD.1885        |          |
| DRAWING NUMBER |                | REV      |
| A.101          |                | B        |

© KRONA DESIGN