



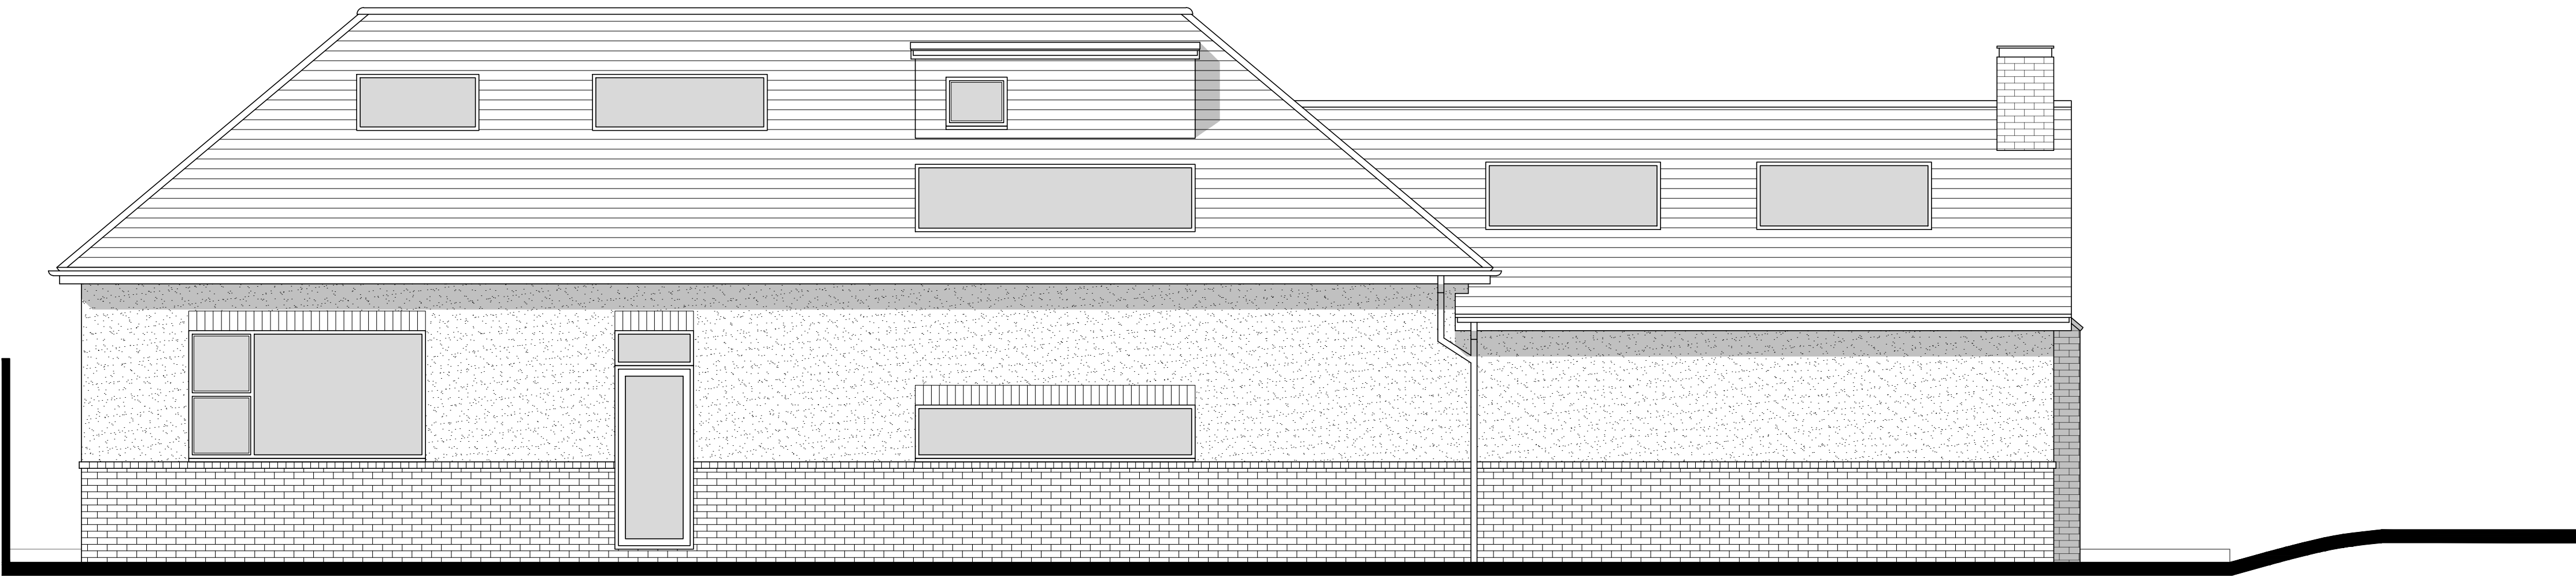

Proposed North Elevation 1:50

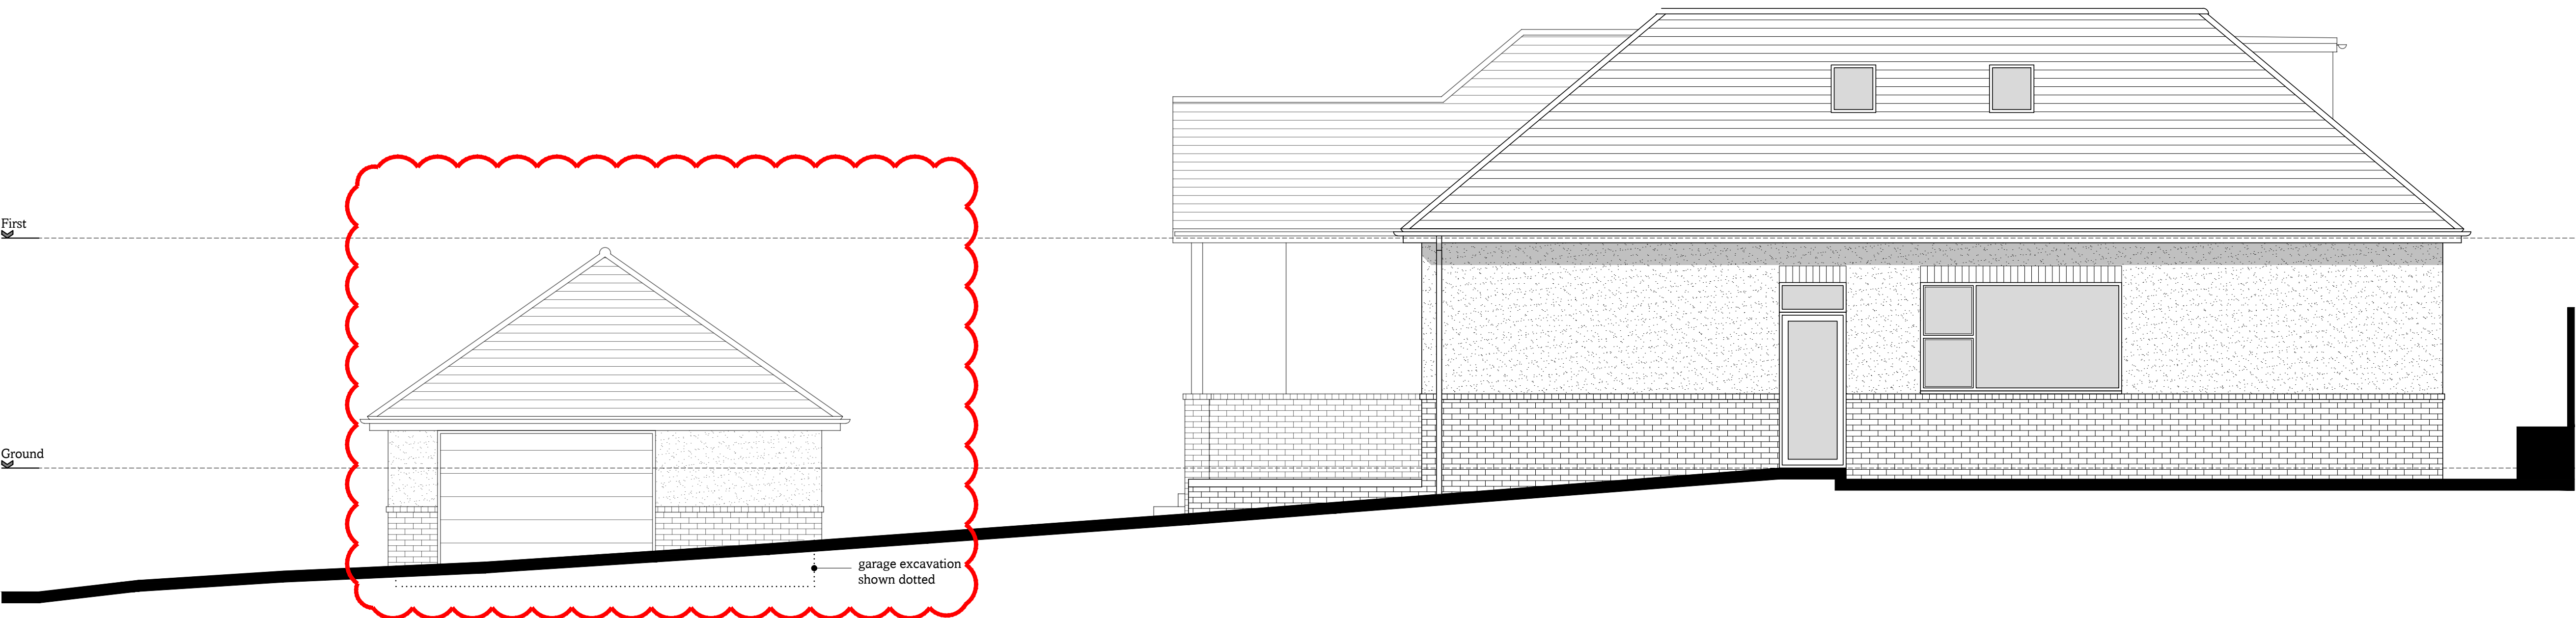

Proposed East Elevation 1:50

Notes

- All dimensions should be checked on site
- Drawings are shown to scale, however dimensions are available on request
- Copyright of all data produced by Darby Architectural shall remain with Darby Architectural unless otherwise agreed
- Measures to mitigate risk should be considered at all stages of design development and throughout construction

Alert Symbol

Particular attention to be paid where this symbol is placed on a drawing

Survey data based on information provided by:

- Client (Floor Plans, Section, Elevations)
- South East Geomatics (Topographical Survey)

C30.06.26Garage reductionCD

B16.06.26East elev dormer amendCD

A21.05.26Garage/pool excavation shown dottedCD

Rev.	Date	Details	Dr.	Ch.
------	------	---------	-----	-----

DA Design.

hello@da.design01273 884923www.da.design

By Appointment Only:
84 Westbourne Street, Hove, BN3 5FA

Stage

Design

Client

Mr and Mrs Sutton

Site

Willmar, Durrington Hill Worthing

Drawing Title

Proposed:
North & East Elevations

1:50metres12345

Drawn	Checked	Date
CD		14.05.2026

Project No.	Stage	Dwg No.	Revision	Sheet Size
0638	P	20	C	A1

© DA Design 2026