





swimming pool
excavation shown dotted

Proposed South Elevation 1:50

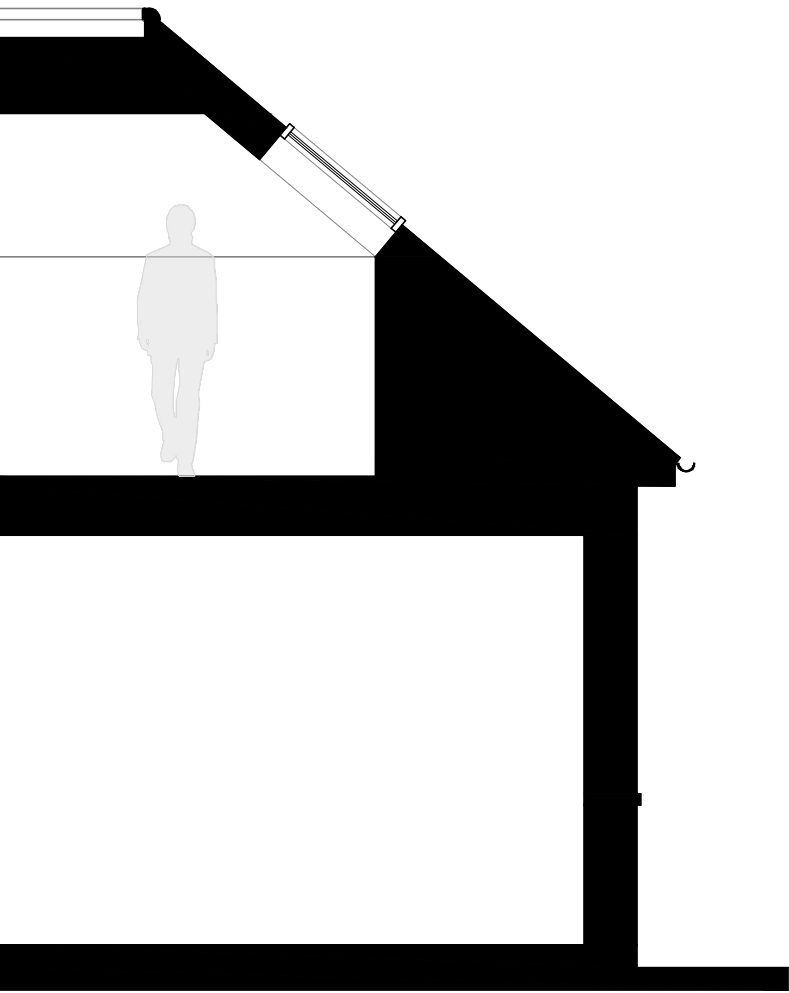

Typical Part Section Through Proposed Roof 1:50

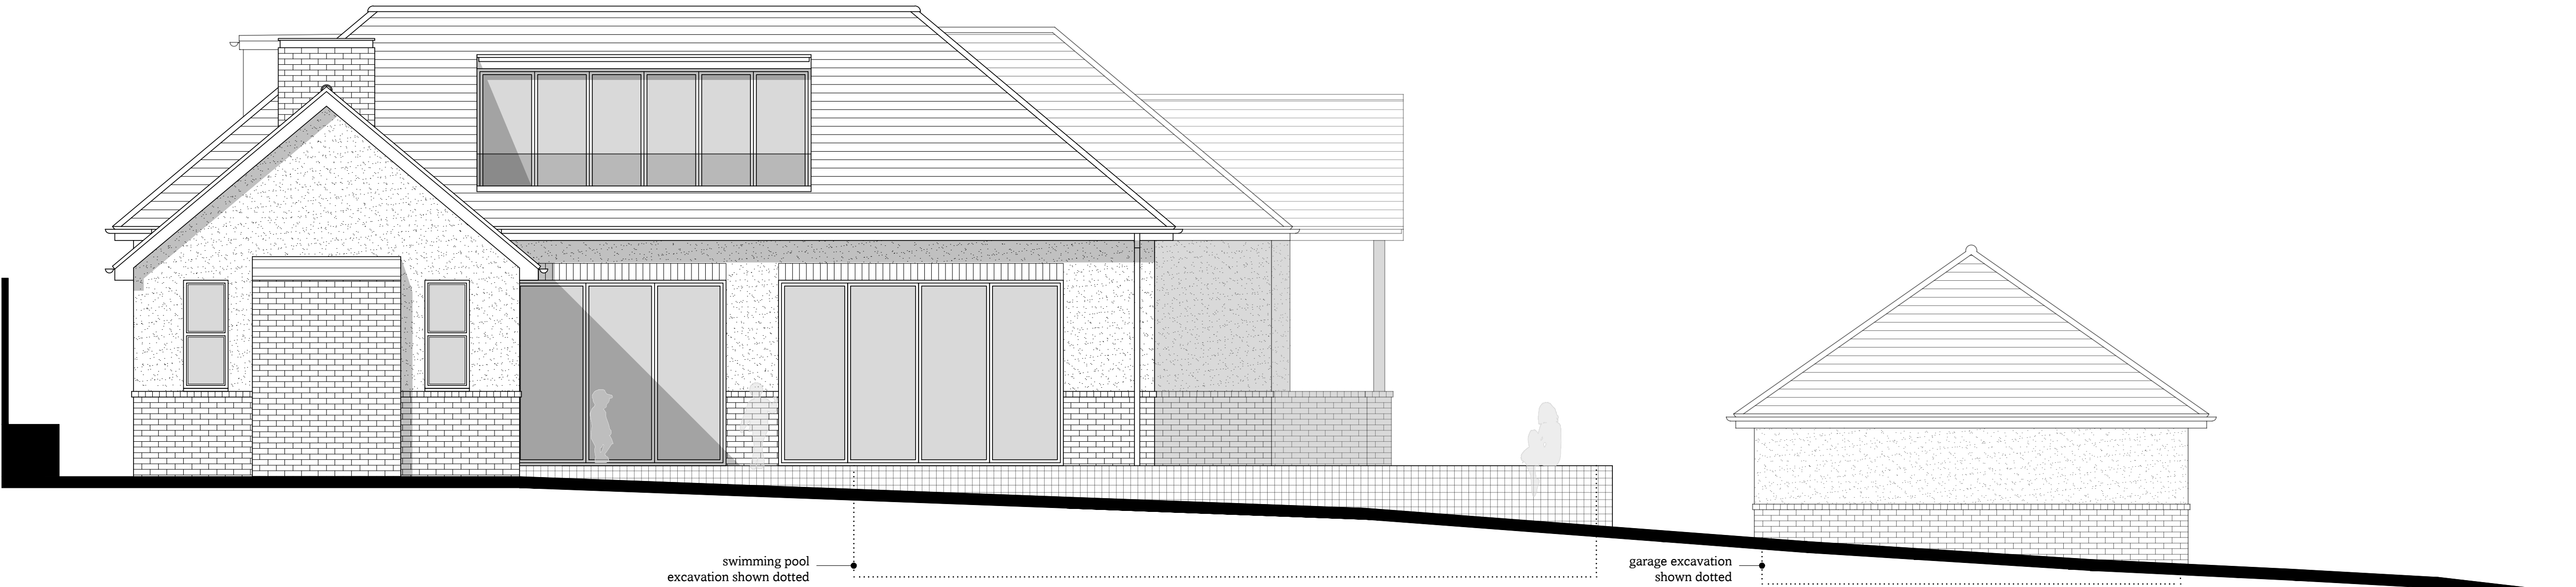

swimming pool
excavation shown dotted

garage excavation
shown dotted

Proposed West Elevation 1:50

Notes

- All dimensions should be checked on site
- Drawings are shown to scale, however dimensions are available on request
- Copyright of all data produced by Darby Architectural shall remain with Darby Architectural unless otherwise agreed
- Measures to mitigate risk should be considered at all stages of design development and throughout construction

Alert Symbol

Particular attention to be paid where this symbol is placed on a drawing

Survey data based on information provided by:

- Client (Floor Plans, Section, Elevations)
- South East Geomatics (Topographical Survey)

C	30.06.26	Garage reduction	CD
B	25.06.26	Garage reduction	CD
A	21.05.26	Garage/pool excavation shown dotted	CD

Rev.

Date

Details

Dr.

Ch.

DA Design.

hello@da.design
01273 884923
www.da.design

By Appointment Only:
84 Westbourne Street, Hove, BN3 5FA

DA.

Stage

Design

Client

Mr and Mrs Sutton

Site

Willmar, Durrington Hill
Worthing

Drawing Title

Proposed:
South & West Elevations

1:50

metres

1

2

3

4

5

Drawn

Checked

Date

CD

14.05.2026

Project No.

Stage

Dwg No.

Revision

Sheet Size

0638 P 21 C A1