




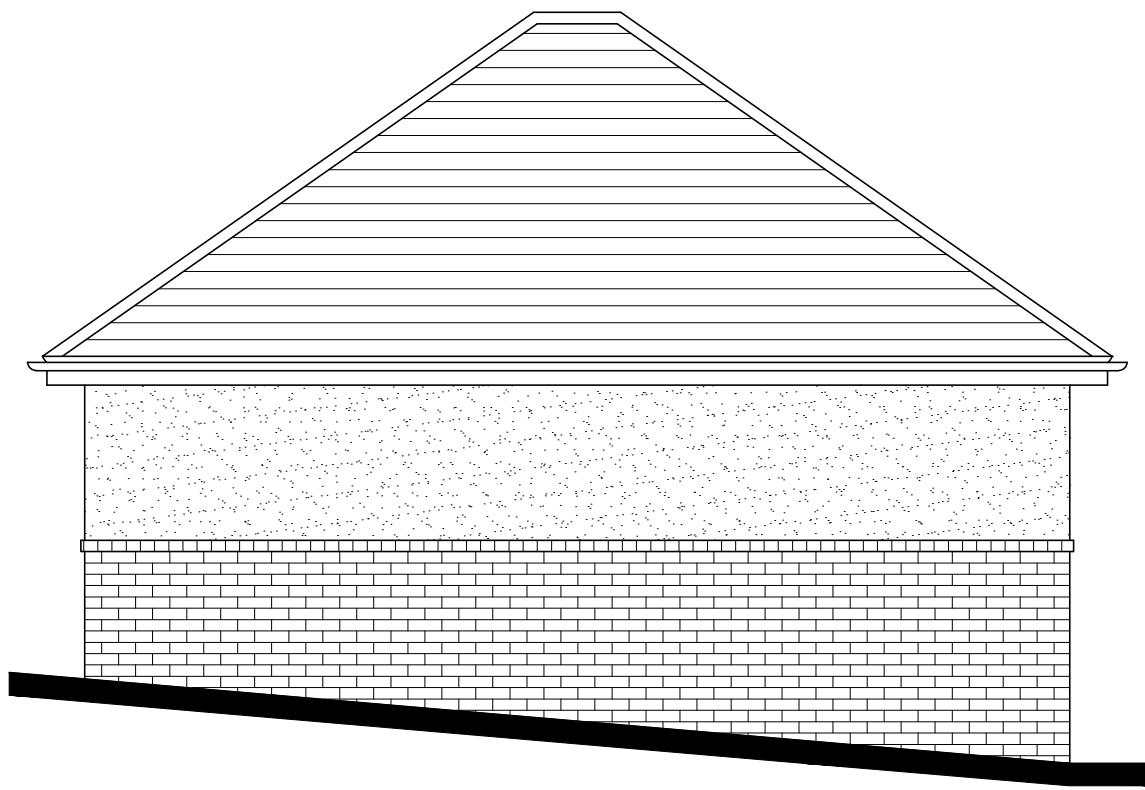


Proposed South Elevation 1:50

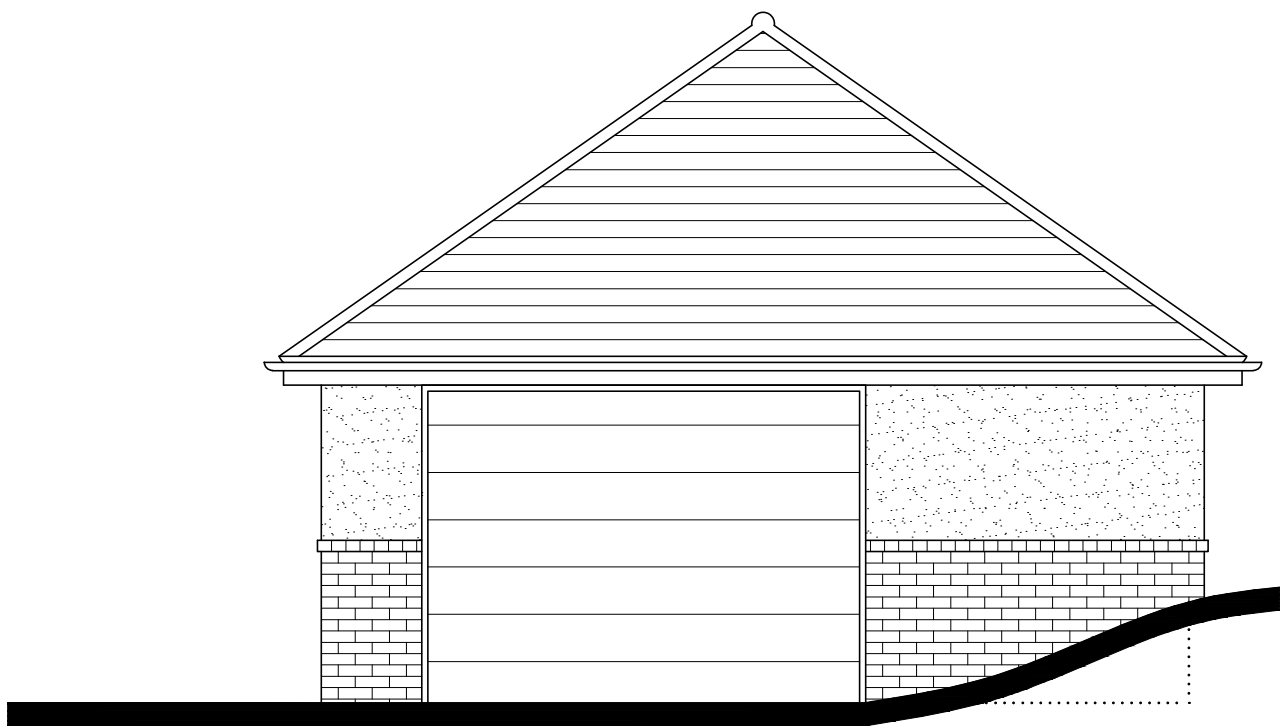


Proposed East Elevation 1:50

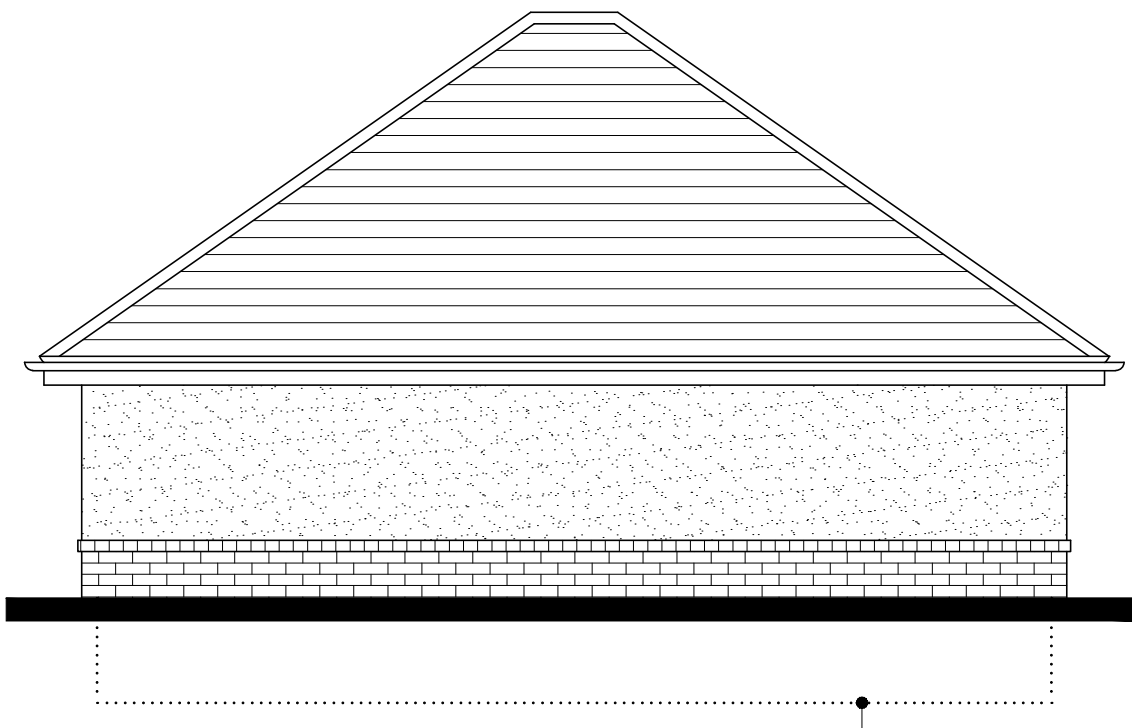


Proposed North Elevation 1:50

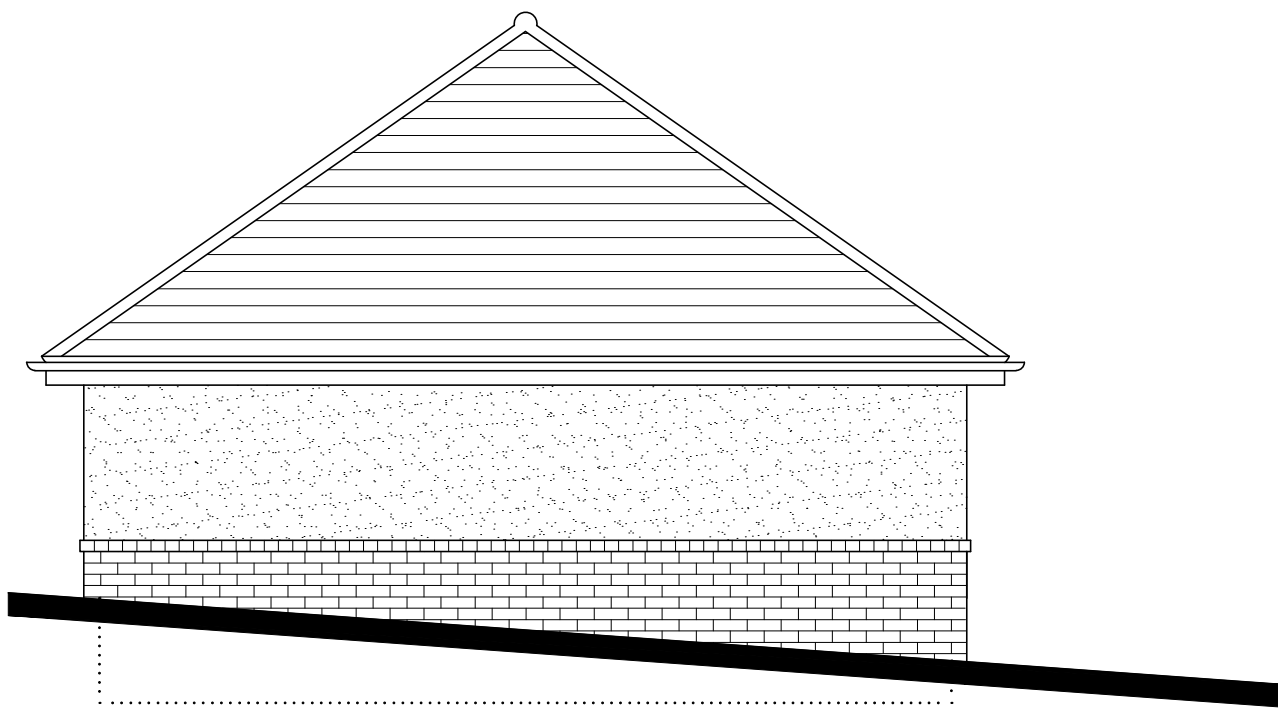


Proposed West Elevation 1:50

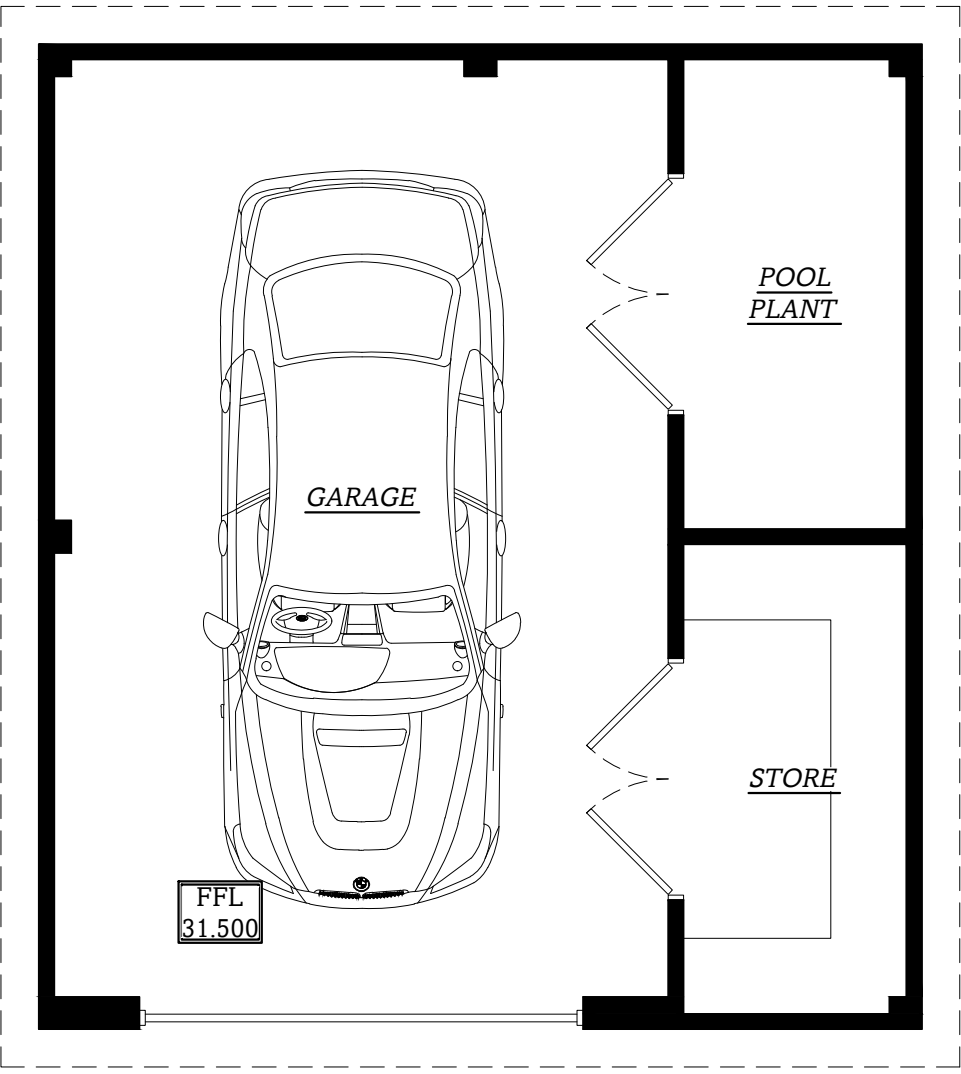

Proposed Ground Floor Plan 1:50

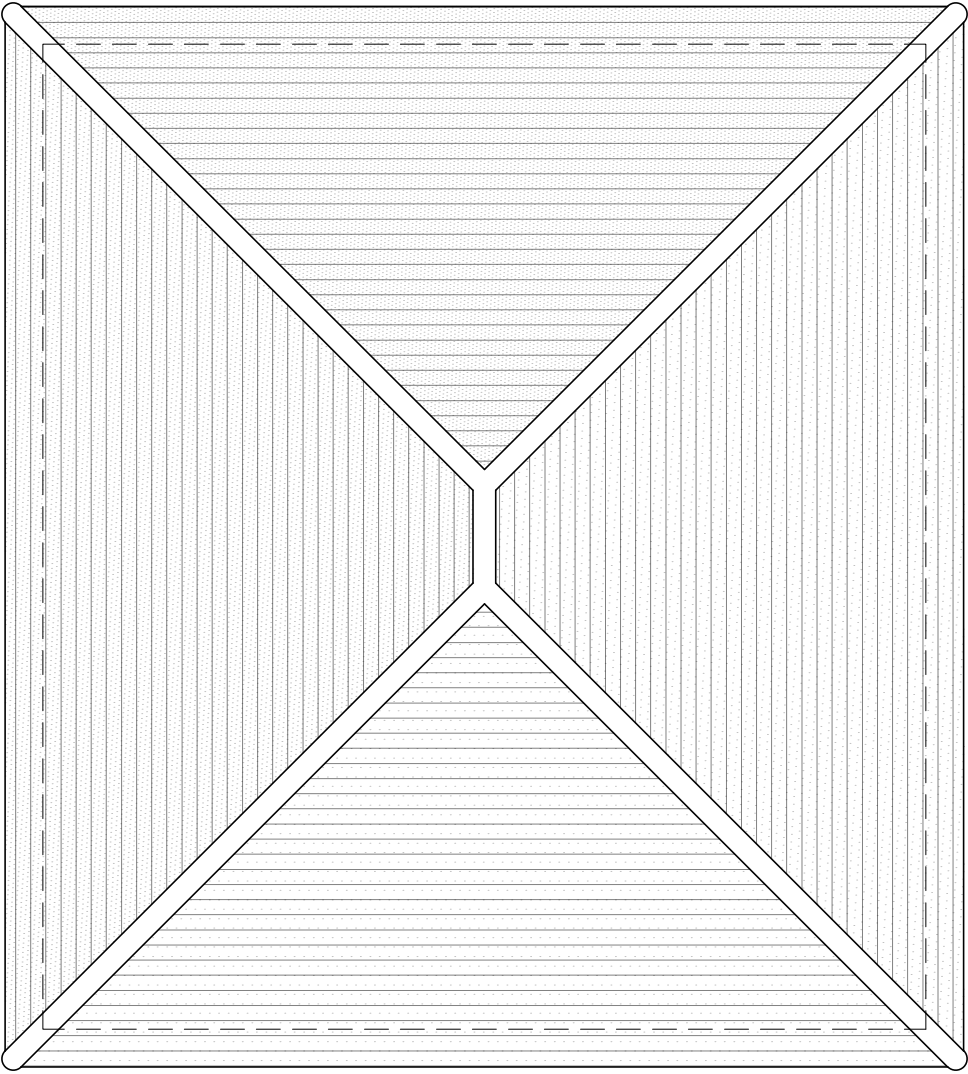

Proposed Roof Plan 1:50

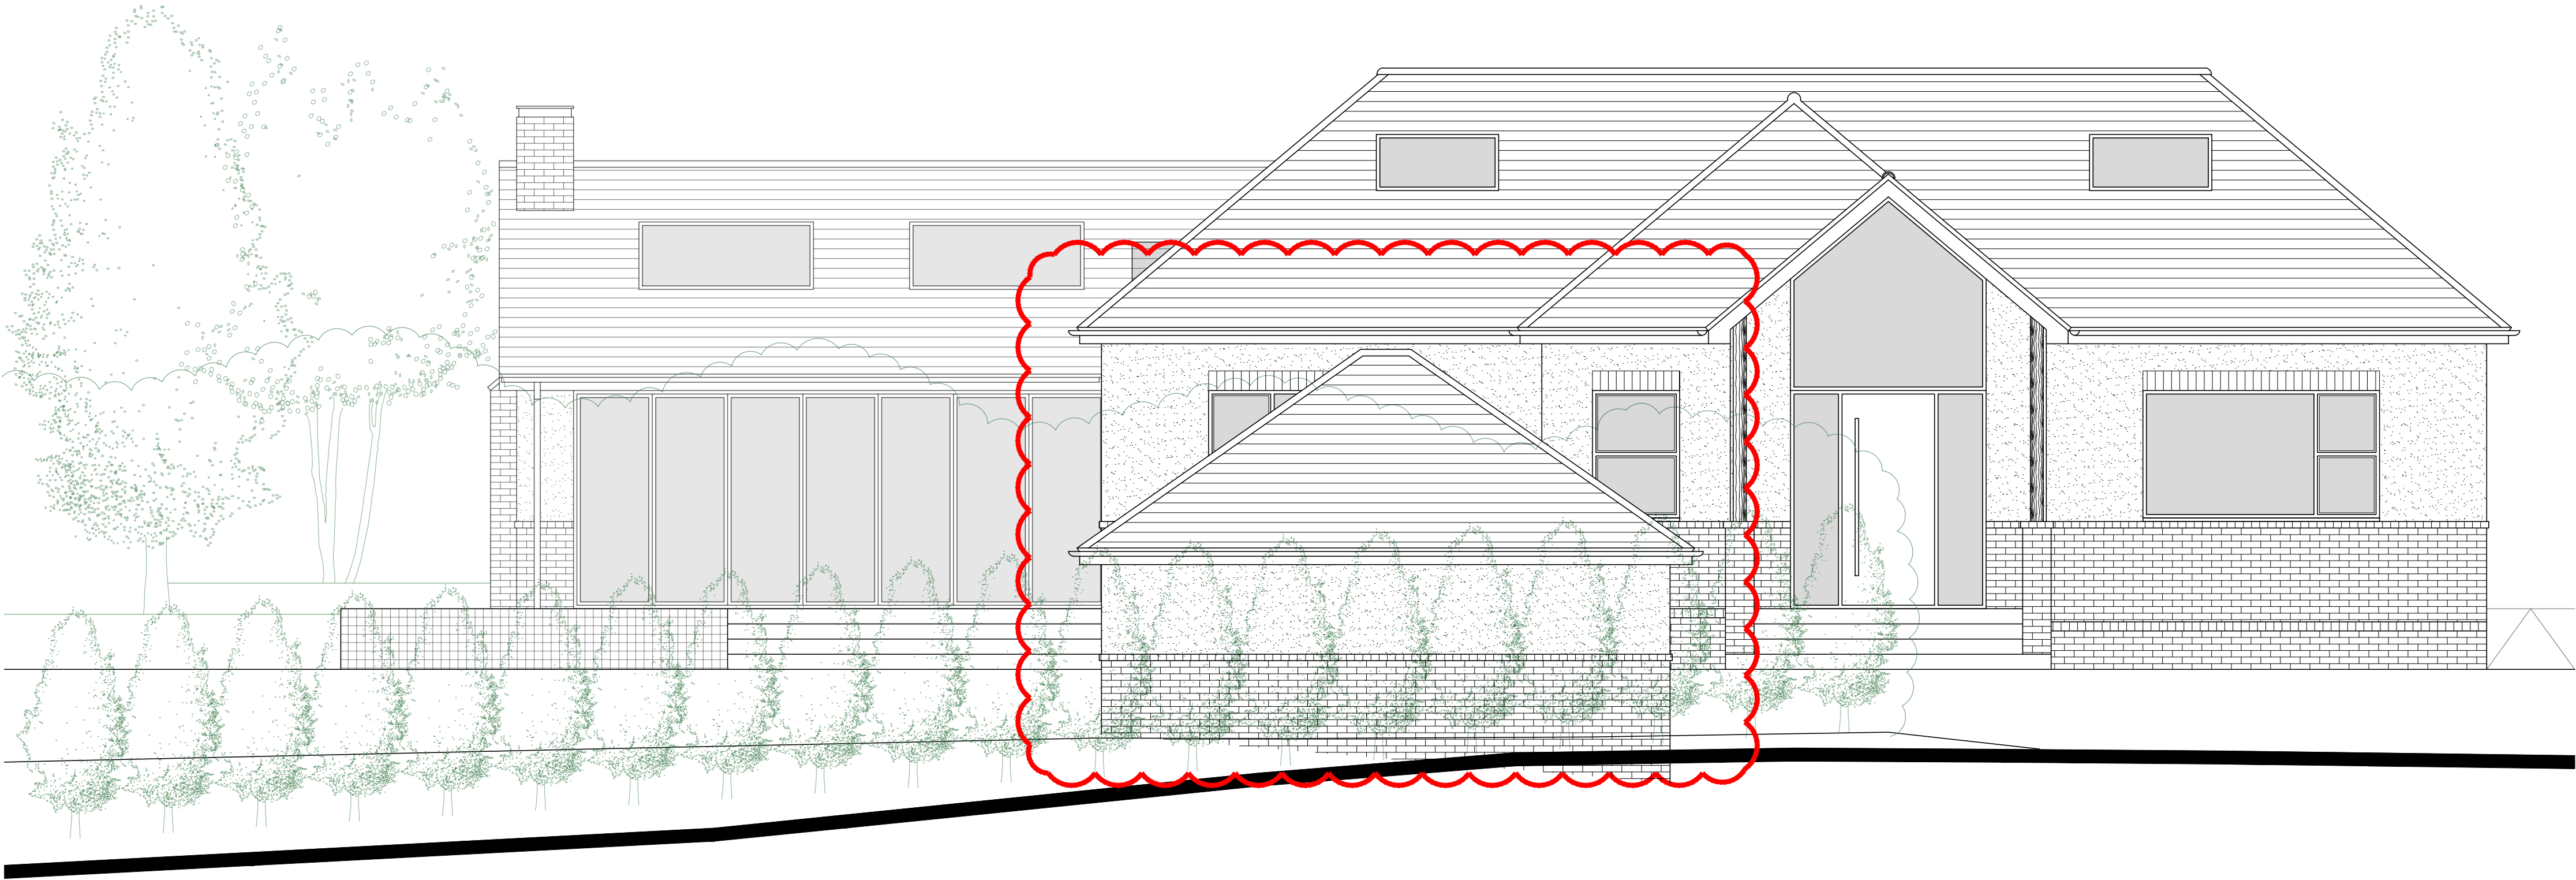

Proposed Indicative Street Scene Elevation 1:50

Notes


- All dimensions should be checked on site
- Drawings are shown to scale, however dimensions are available on request
- Copyright of all data produced by Darby Architectural shall remain with Darby Architectural unless otherwise agreed
- Measures to mitigate risk should be considered at all stages of design development and throughout construction

Alert Symbol

Particular attention to be paid where this symbol is placed on a drawing

Survey data based on information provided by:

- Client (Floor Plans, Section, Elevations)
- South East Geomatics (Topographical Survey)

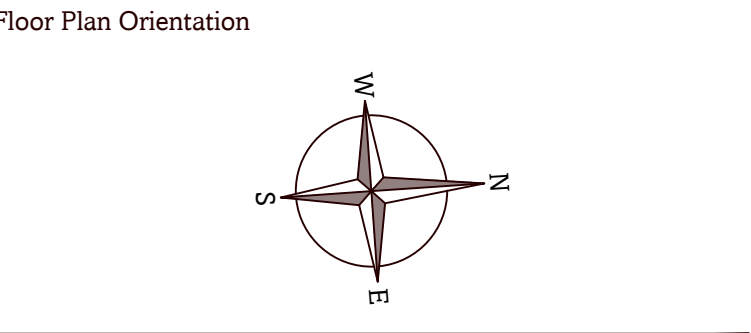

C	30.06.26	Garage reduction	CD
B	25.06.26	Garage reduction	CD
A	21.05.26	Garage excavation shown dotted	CD

Rev. Date Details Dr. Ch.

DA Design.

hello@da.design01273 884923www.da.design

By Appointment Only:

84 Westbourne Street, Hove, BN3 5FA

Stage

Design

Client

Mr and Mrs Sutton

Site

Willmar, Durrington Hill
Worthing

Drawing Title

Proposed:
Garage

1:50	metres	1	2	3	4	5
Drawn	Checked	Date				
CD		14.05.2026				
Project No.	Stage	Dwg No.	Revision	Sheet Size		
0638	P	30	C	A1		