


NOTES:

- DRAWINGS SHOULD ONLY BE SCALED FOR PLANNING PURPOSES. DO NOT SCALE FROM THIS DRAWING FOR CONSTRUCTION PURPOSES.
- ALL DIMENSIONS ARE IN MM, UNLESS STATED OTHERWISE.

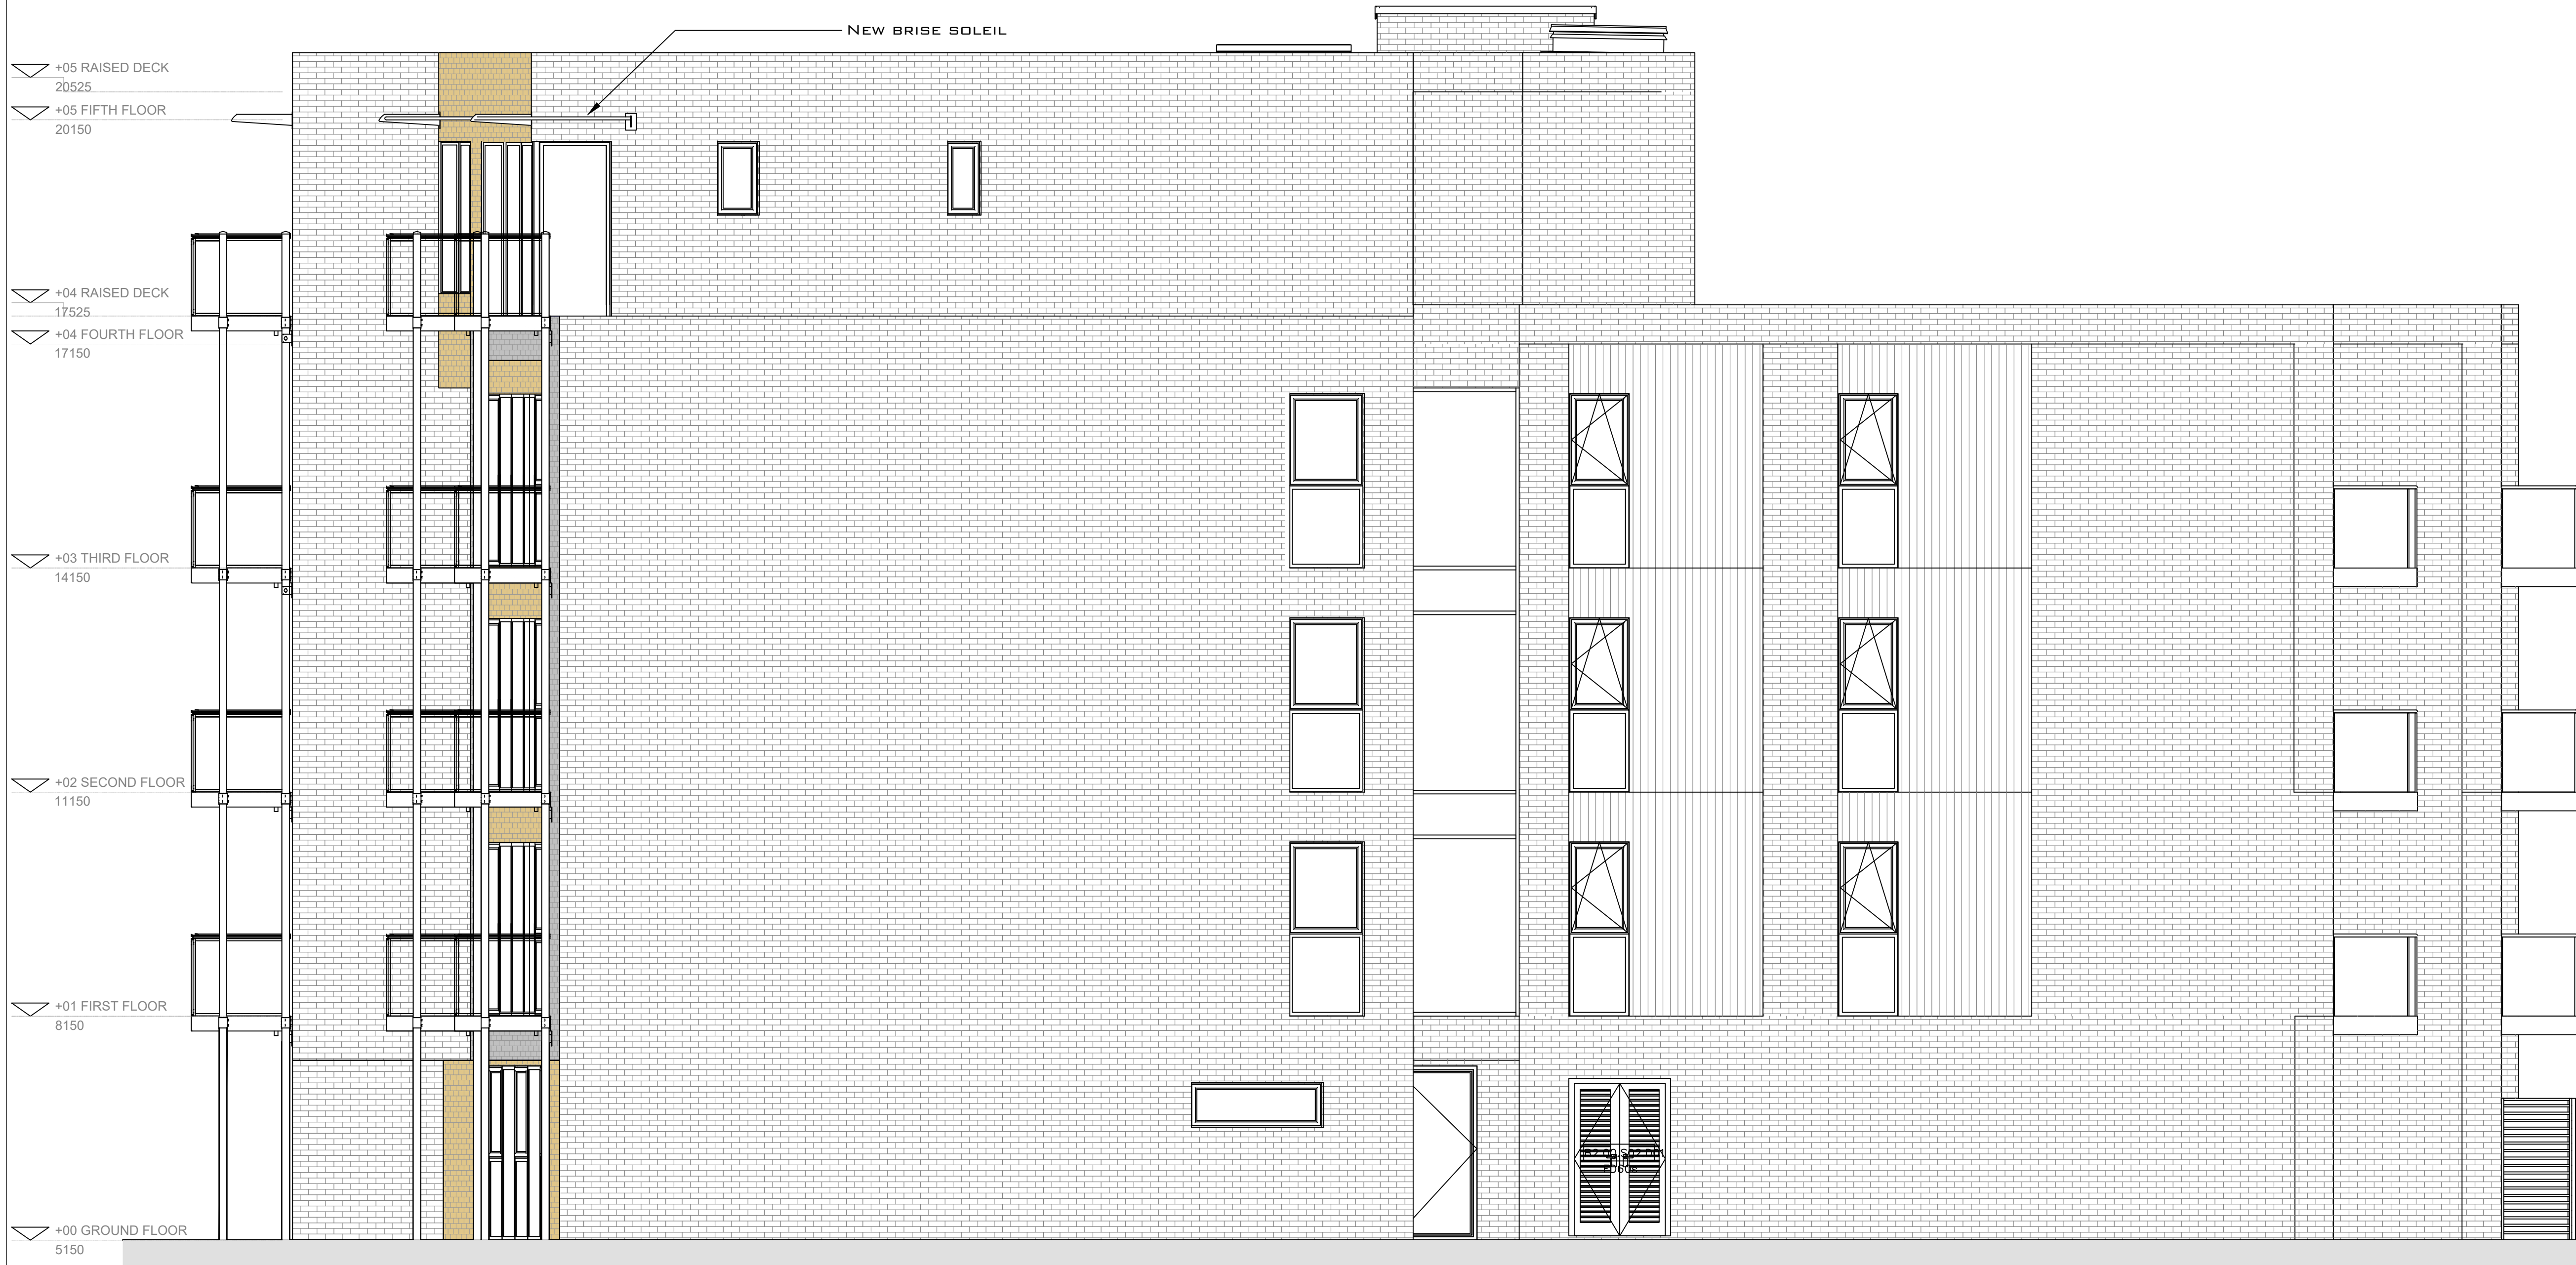

Contrasting brick sections (flush)

Outer brick leaf replaced

No change



1:50 @ A1

P01		02.08.26		Issued for approval		SF		JS		JS	
REV		DATE		REVISION		DRN		CHD		APP	
CITYZEN ARCHITECTURE ENVIRONMENT MARITIME HOUSE BASIN ROAD NORTH HOVE EAST SUSSEX BN41 1WR COPYRIGHT CITYZEN LIMITED CONTACT@CITYZENDESIGN.CO.UK WWW.CITYZENDESIGN.CO.UK 01273 915010 CIAT CHARTERED PRACTICE											
CLIENT: ADUR DISTRICT COUNCIL						PROJECT: ALBION FLATS					
TITLE: EAST ELEVATION (DUKE) - PROPOSED											
DESIGNER: S. FRANCIS						DATE: 17.08.26		REVISION: P01			
PURPOSE OF DRAWING: INFORMATION						SUITABILITY: S3		RIBA STAGE: 5			
DRAWING NUMBER: 2627-CTZ-XX-XX-DR-A-3202											