

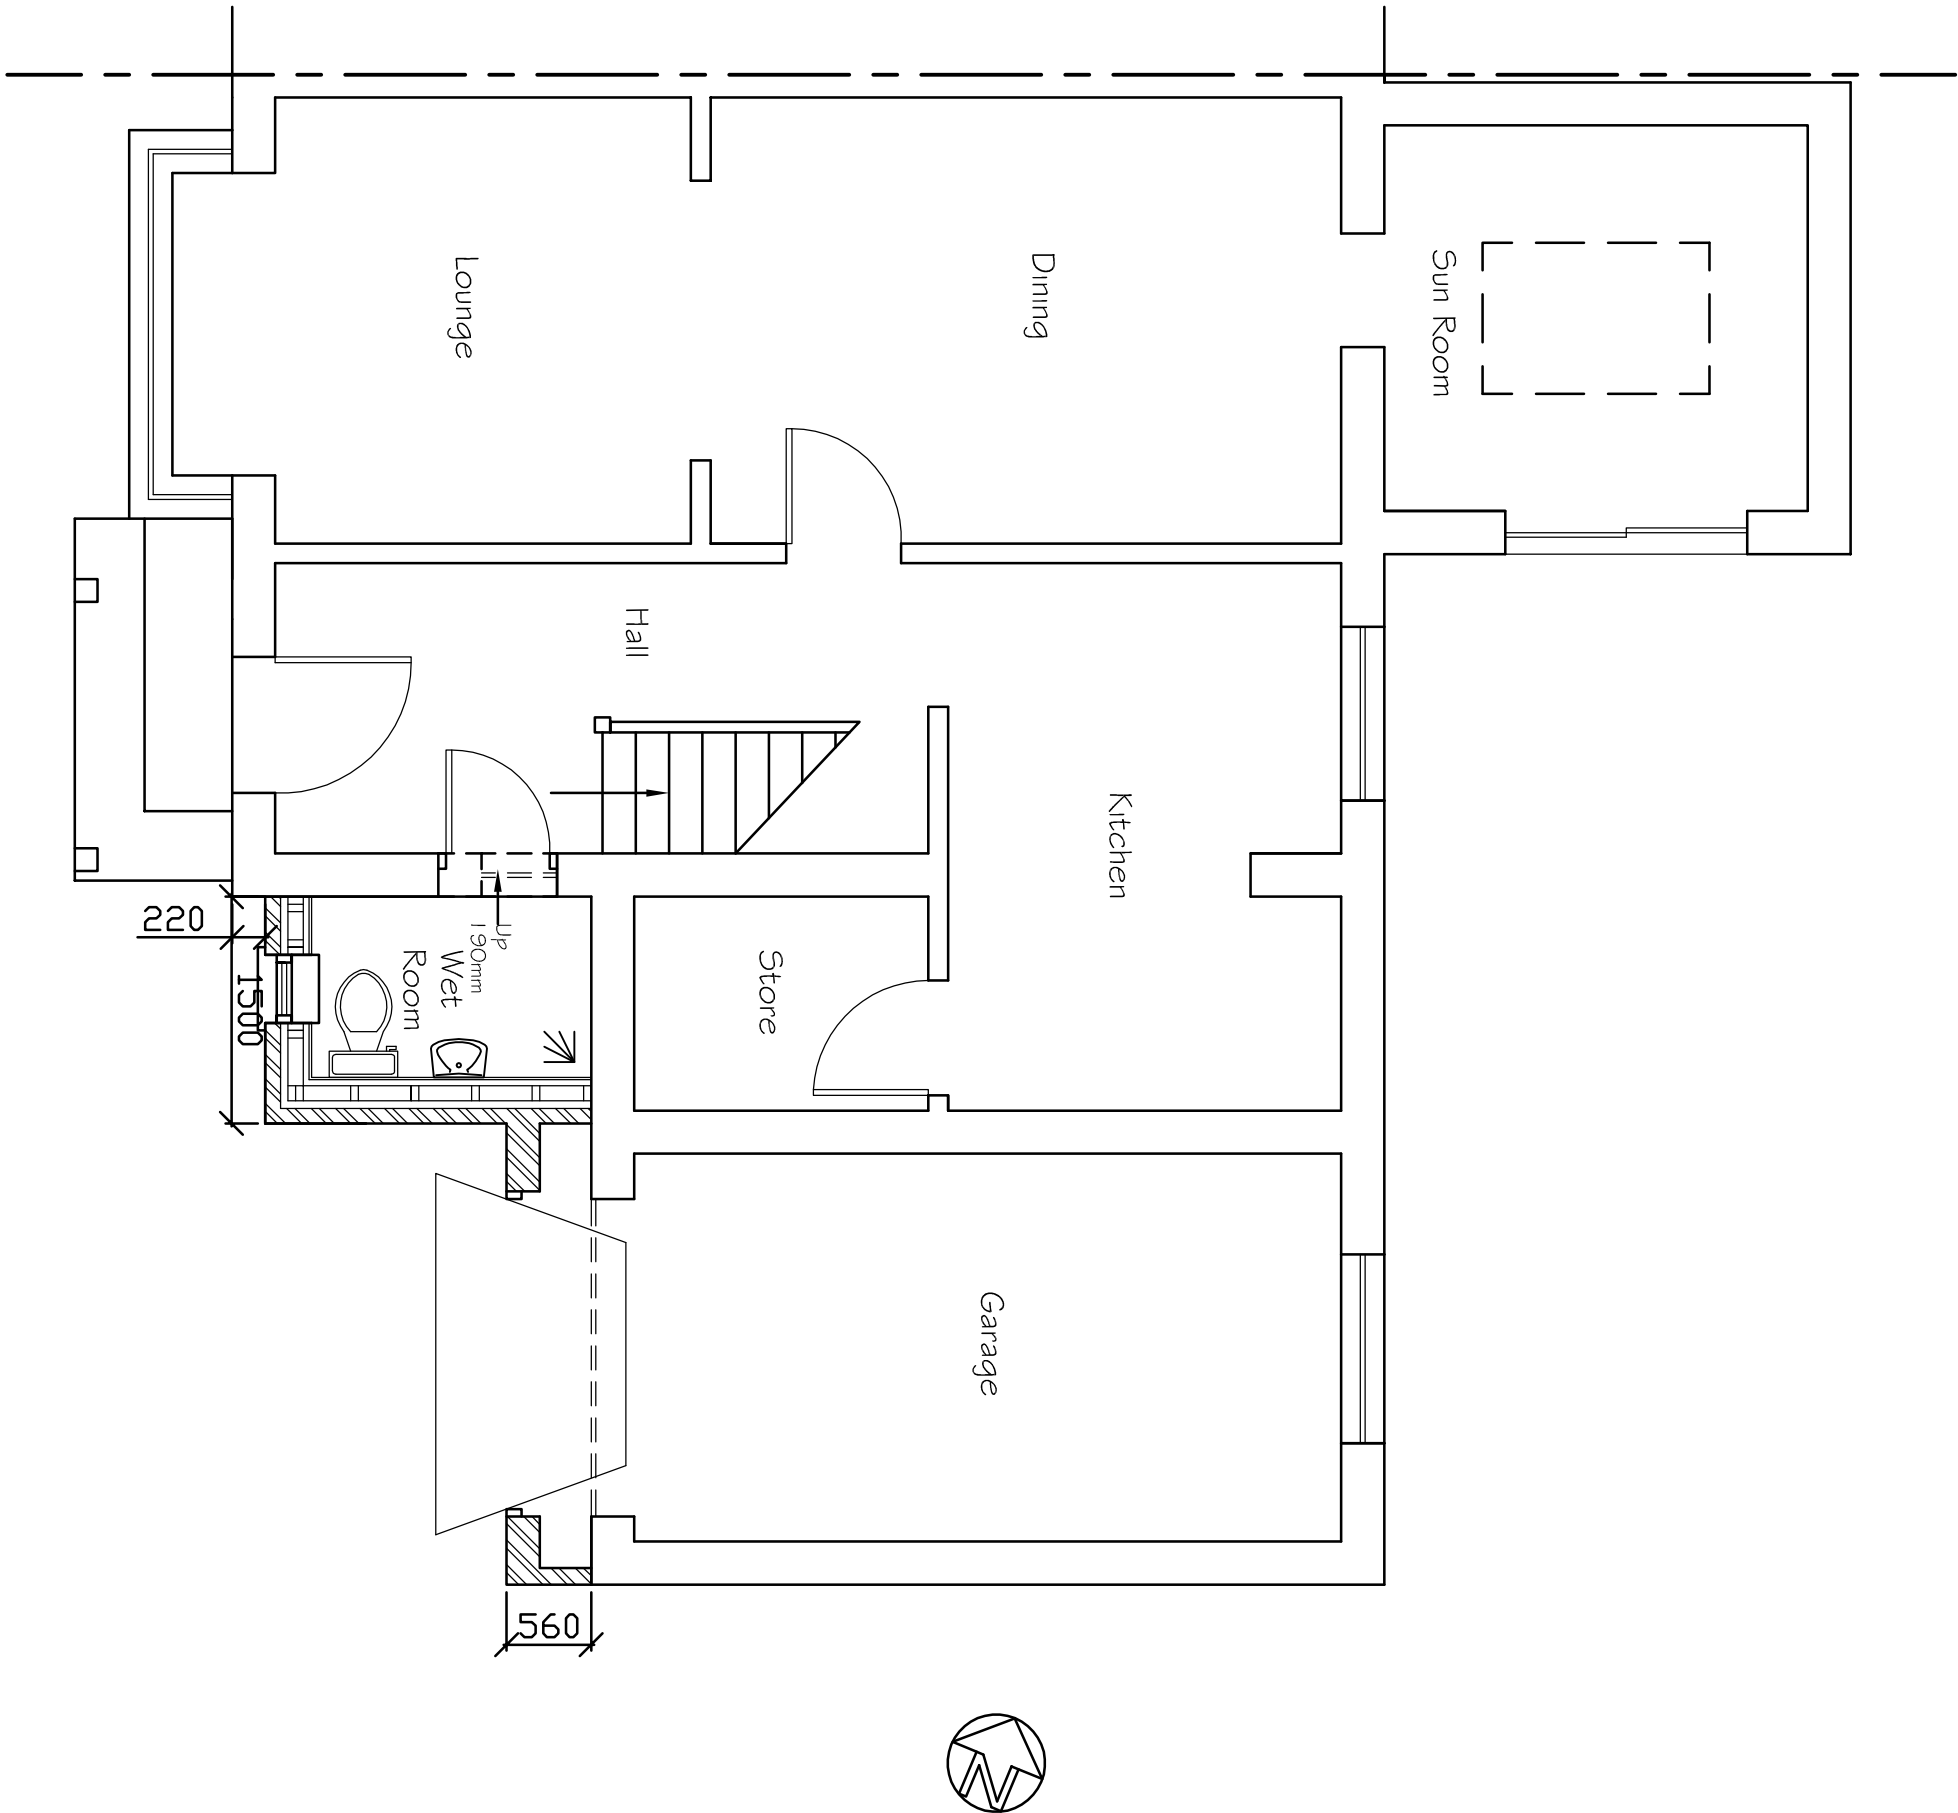
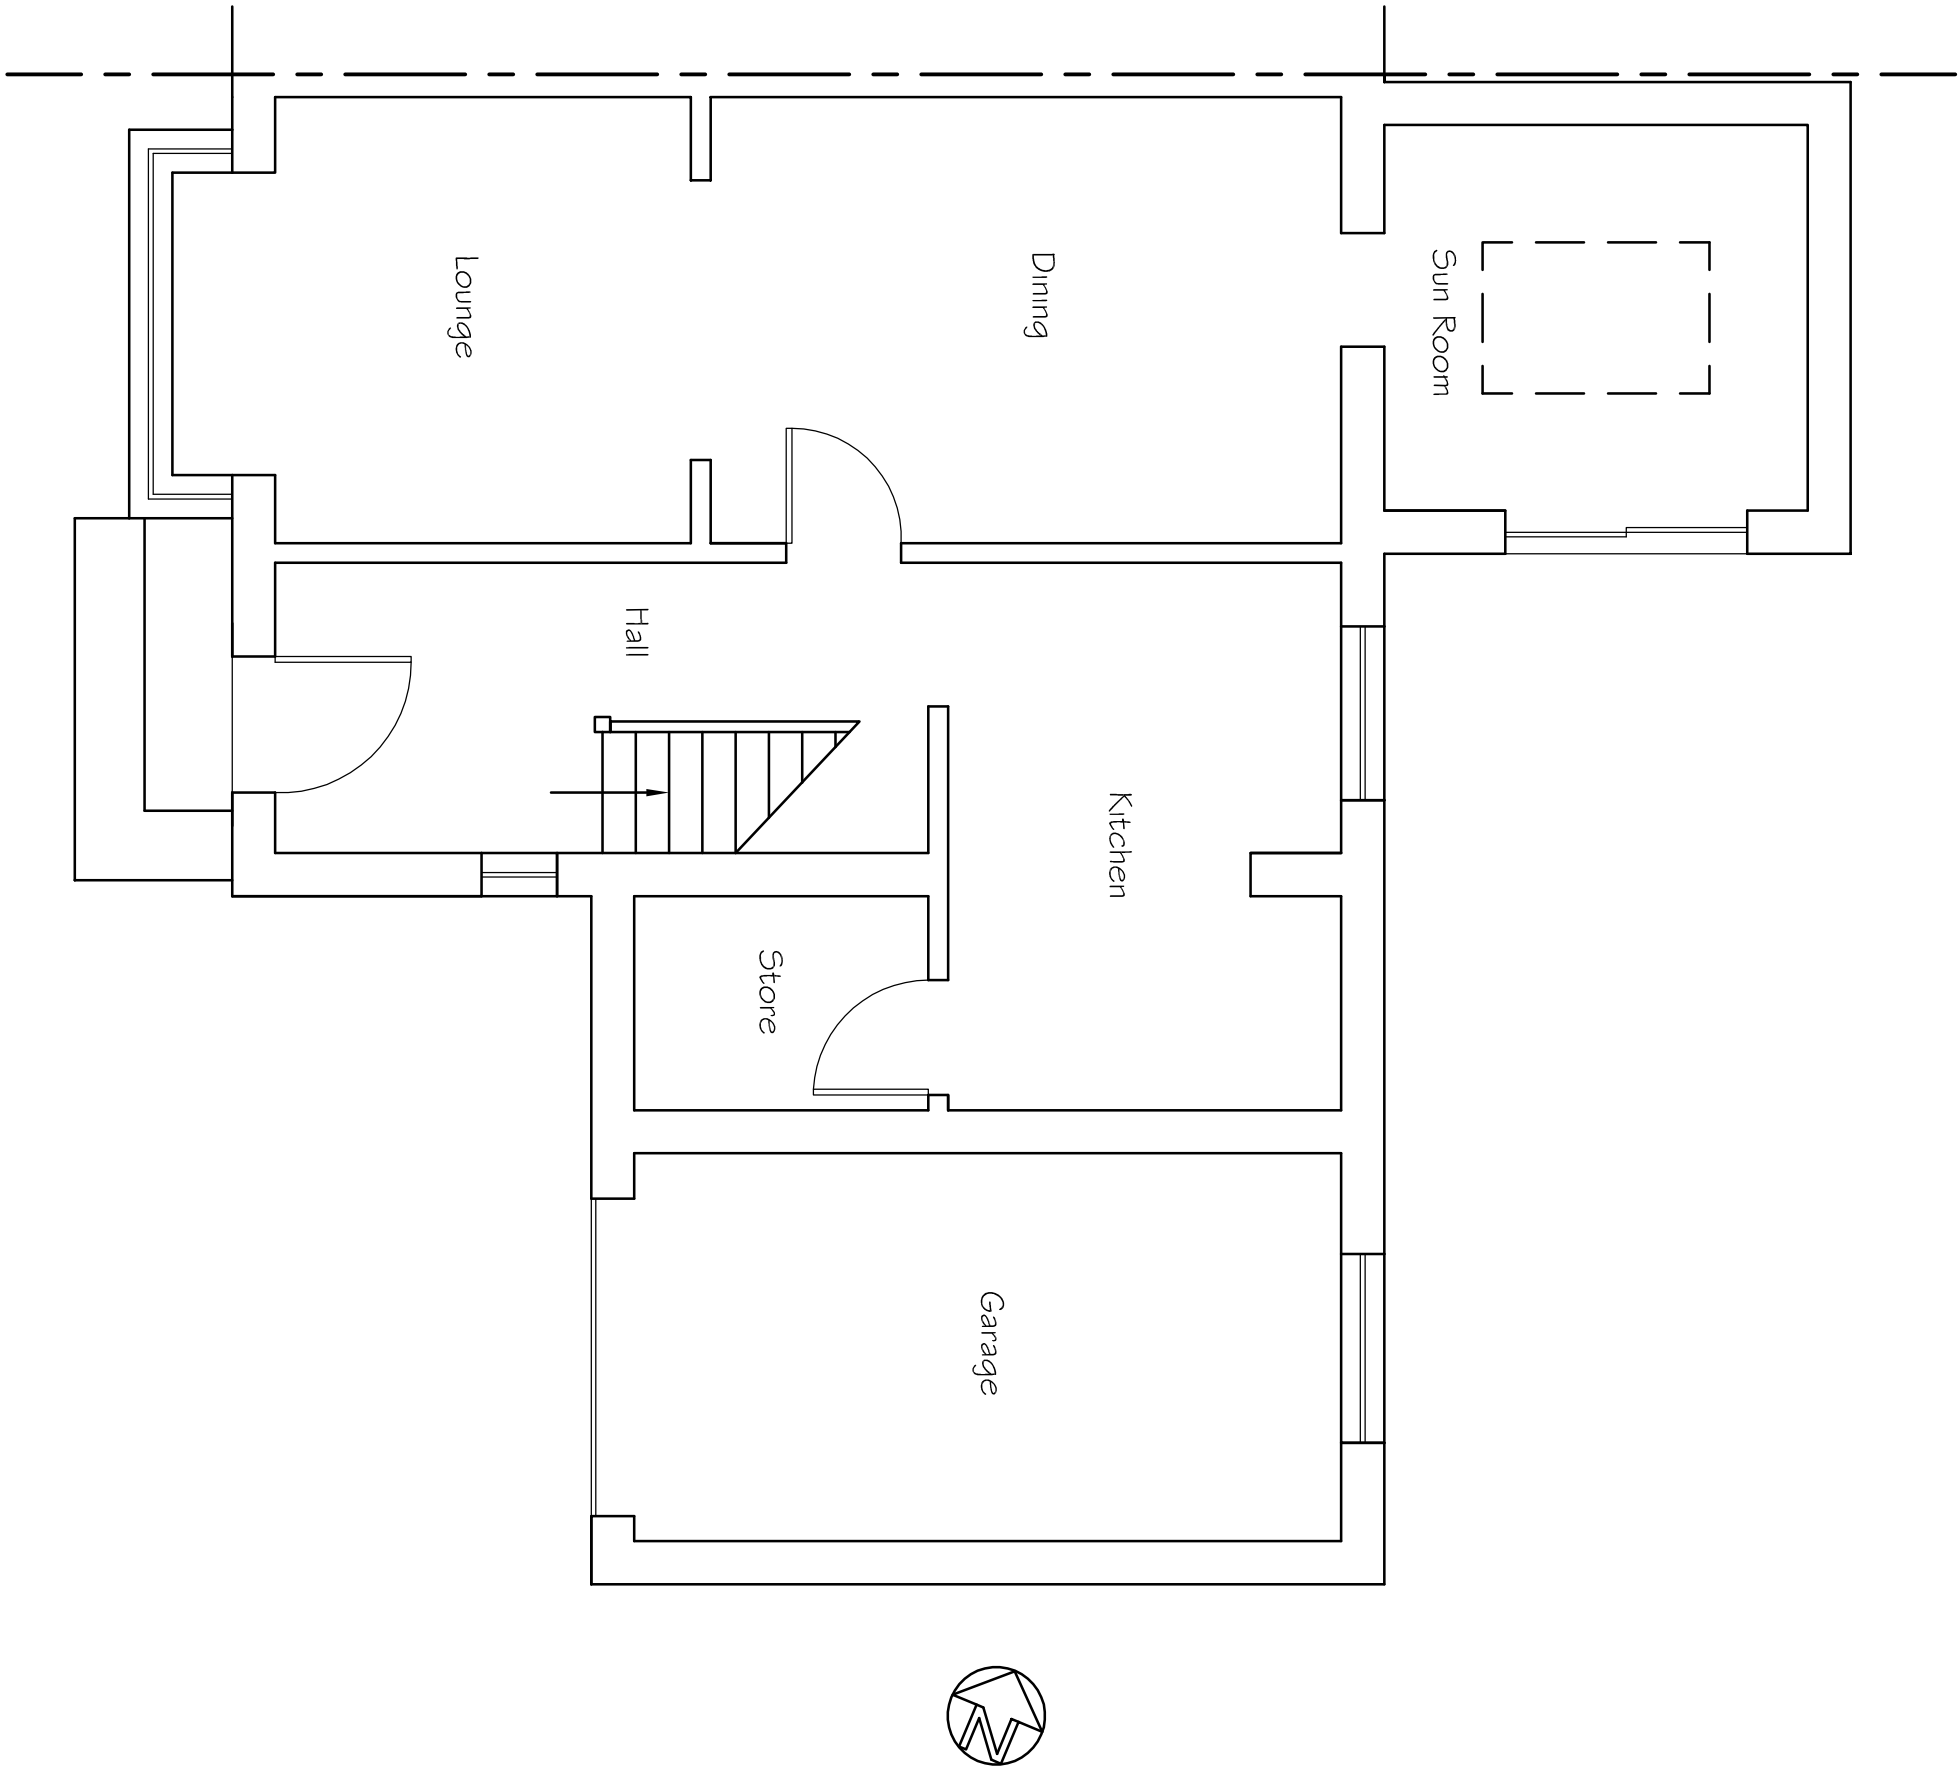
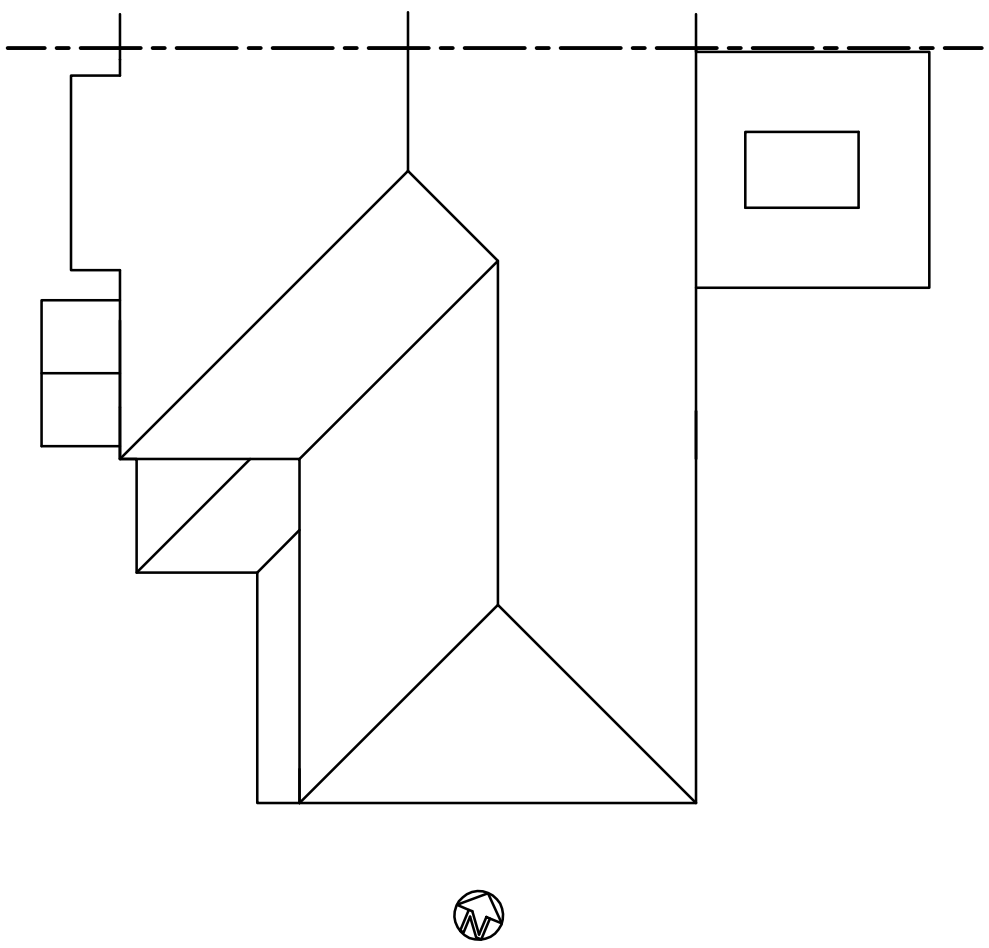


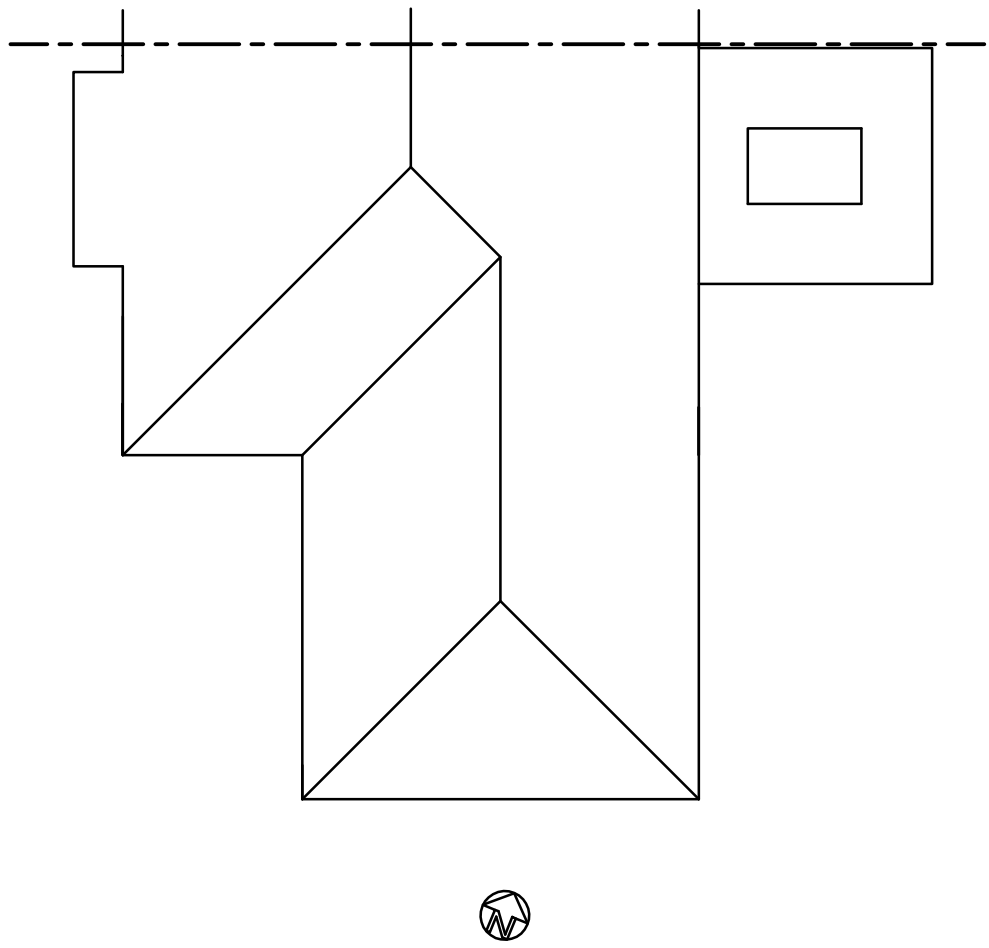



Existing Ground Floor Plan

Proposed Ground Floor Plan

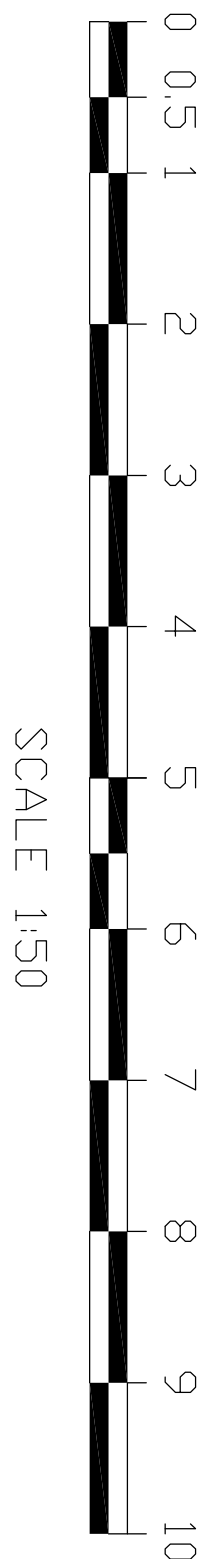


Existing Roof Plan


Proposed Roof Plan

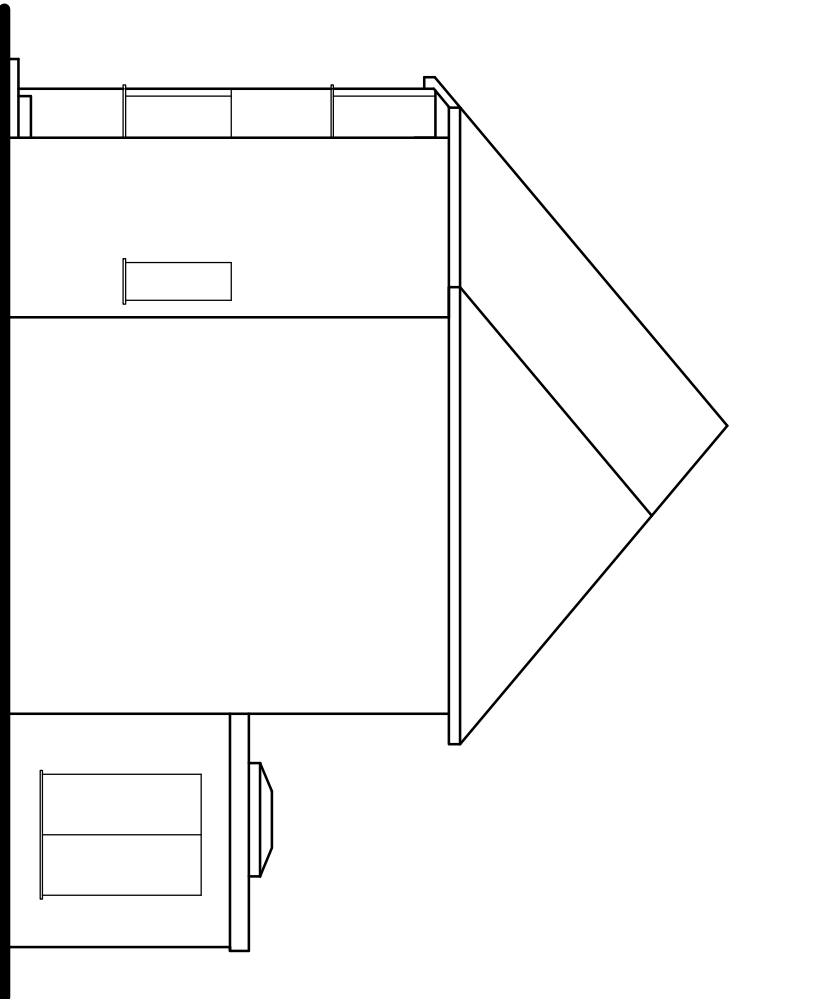 


Existing Side (South-East) Elevation

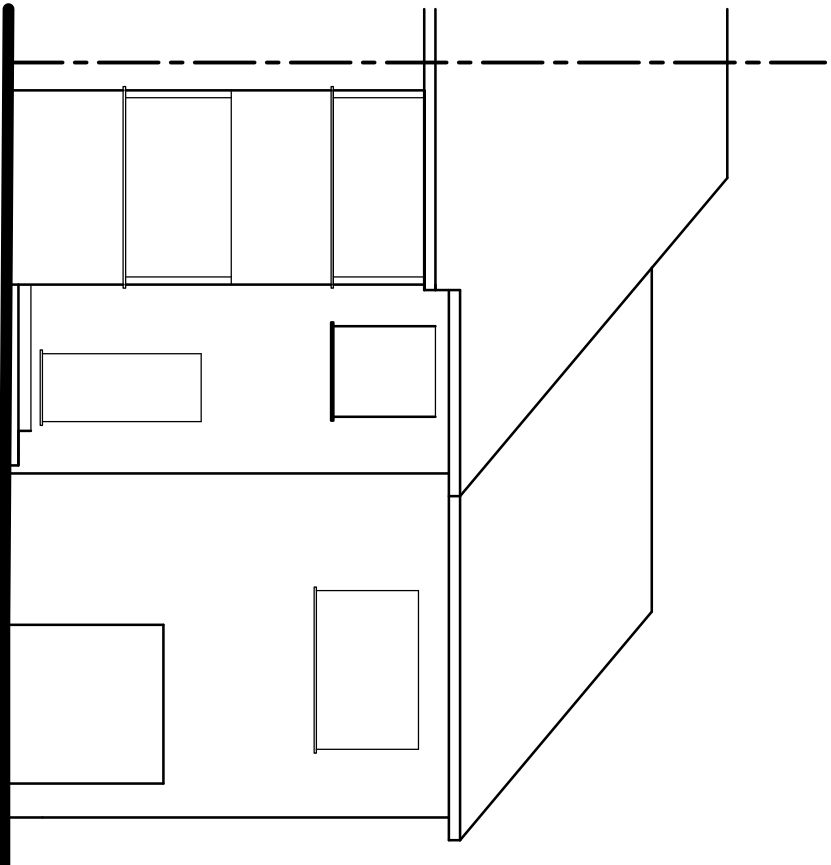


Existing Front (South-West) Elevation

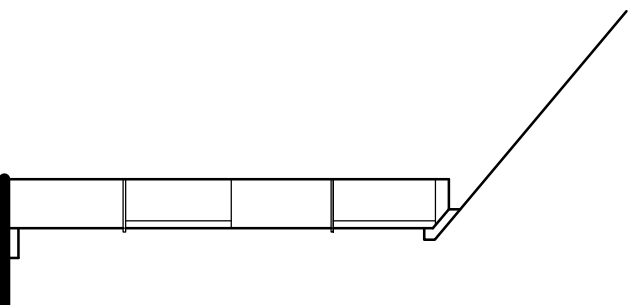


Existing Side (North-West) Elevation

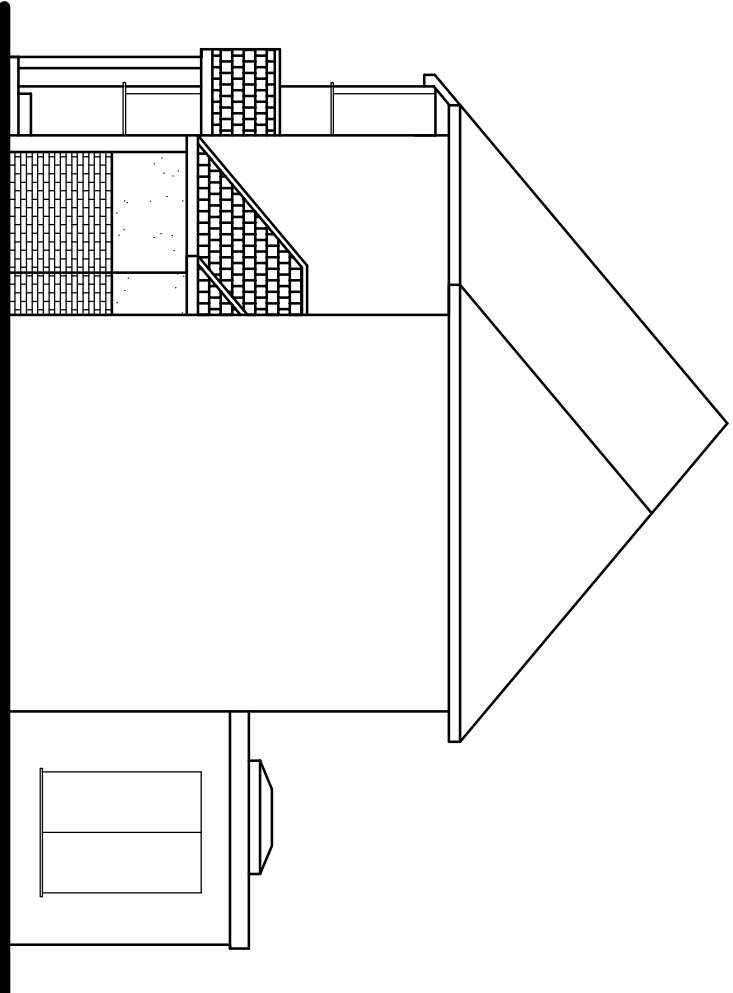

Proposed Side (South-East) Elevation

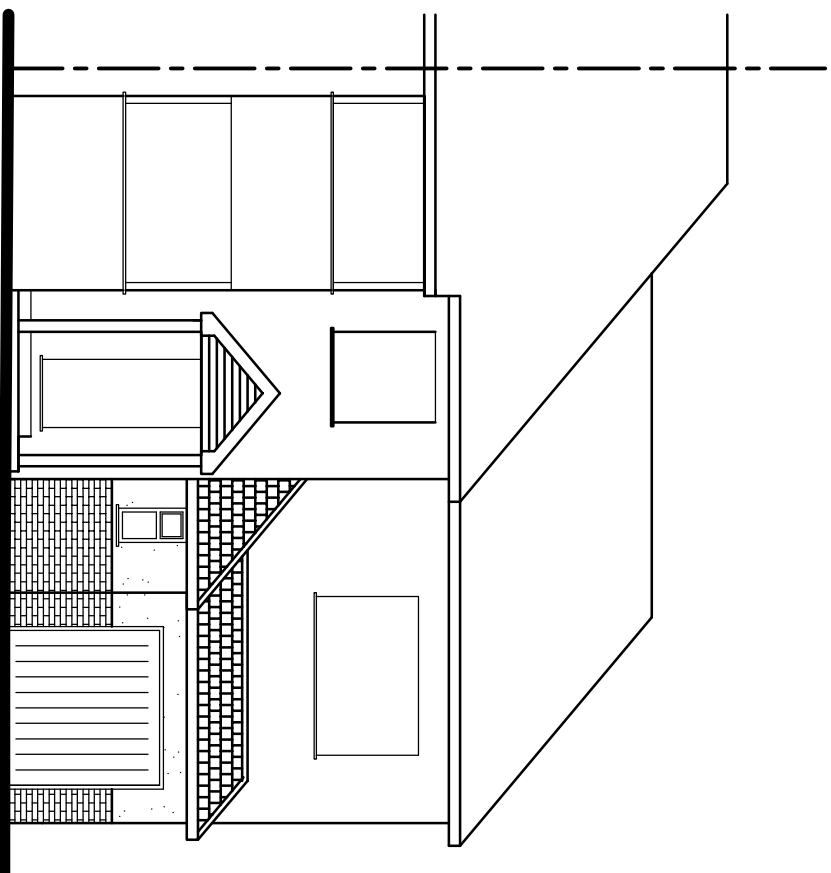

Proposed Front (South-West) Elevation

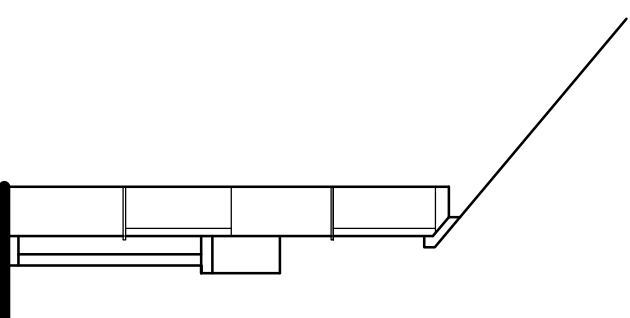

Proposed Side (North-West) Elevation

Tony Rogers
Building Consultants

Address: 40 Dawn Crescent, Upper Beeding
West Sussex, BN44 3WH
Telephone: 01903 815225 Fax: 01903 815225

Rev.	Date	Revision Description

Client: Mr K Fuller

Address: 70 Meadowview Road
Samphing
West Sussex
BN15 0HX

Project: Single storey
front/ side extension
and open porch

Scale: 1:50 1:100
Paper Size A1

Date: April 2026

Drawing No: 26/1630/01

Drawn By: AWR

Revision: