


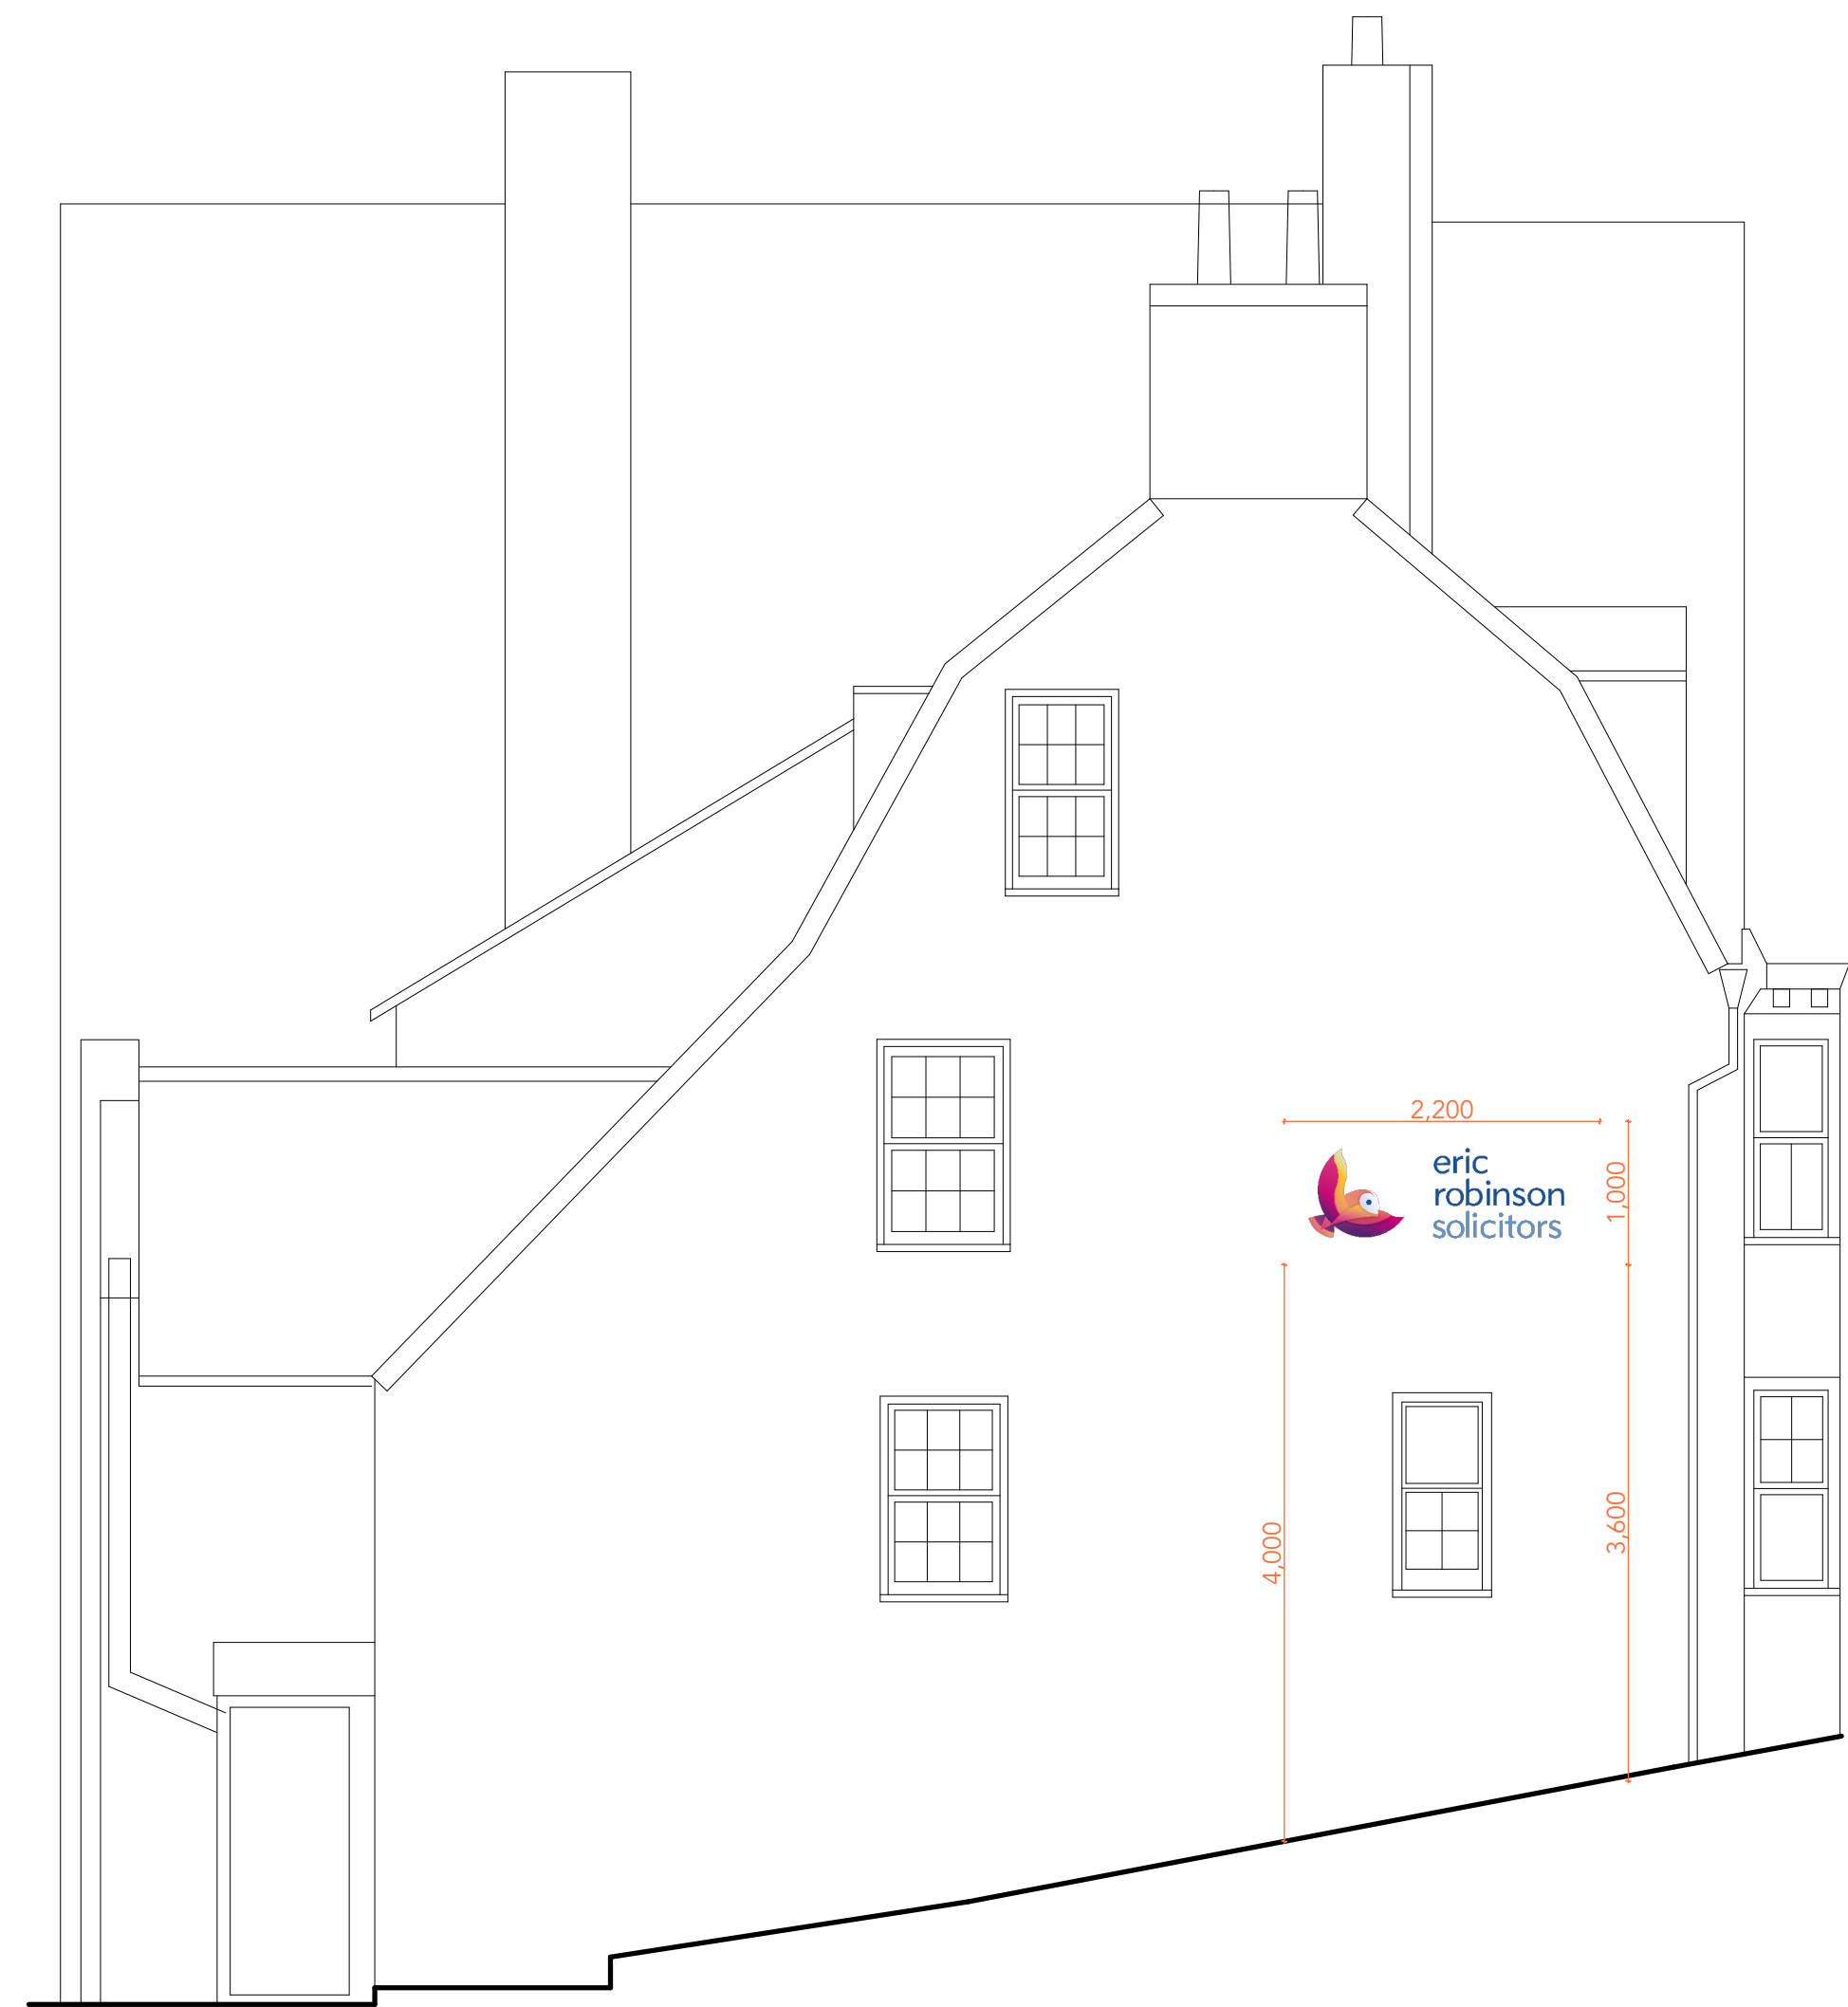

0.00M datum

NORTH ELEVATION



0.00M datum

EAST ELEVATION

COPYRIGHT IN THIS DRAWING REMAINS WITH KDTD LTD AND NO EXPRESS OR IMPLIED LICENSE IS GRANTED BY WAY OF THIS DRAWING OR OTHERWISE TO REPRODUCE / USE THIS DRAWING OR THE DESIGN CONTAINED IN IT

NOTES
DO NOT SCALE THIS DRAWING FOR CONSTRUCTION PURPOSES
ALL DIMENSIONS TO BE CHECKED ON SITE

DATE OF ISSUE: 21/04/2026
CHK'D BY:
DRAWN BY:
MODEL FILE: 26-04-21 Model 01.rvt
PROJECT NO: DAP-C26-11

Client Eric Robinson Solicitors
23-25 High Street, Shoreham-by-Sea
Adur, West Sussex BN43 5EE




Proposed Elevations
P-16 Scale: 1:50



23-25 High Street

Proposed Elevations
DAP-C26-11-A-104

Scale:
1:50 @ A1

 

DAMES ARCHITECTURE + PLANNING
THE STUDIO, KEYINGHAM HOUSE,
ABBAY ROAD, MEDSTAD, HAMPSHIRE GU34 5PB
A: 07946105514 **P:** 07921211386

DAMES A+P
CONCEPT TO PERMISSION