

West facing (Front) Elevation


1m 2m 3m 4m 5m 6m 7m 8m 9m 10m
1:100 Scale Bar

North facing side Elevation

1m 2m 3m 4m 5m 6m 7m 8m 9m 10m
1:100 Scale Bar

East facing rear Elevation

1m 2m 3m 4m 5m 6m 7m 8m 9m 10m
1:100 Scale Bar

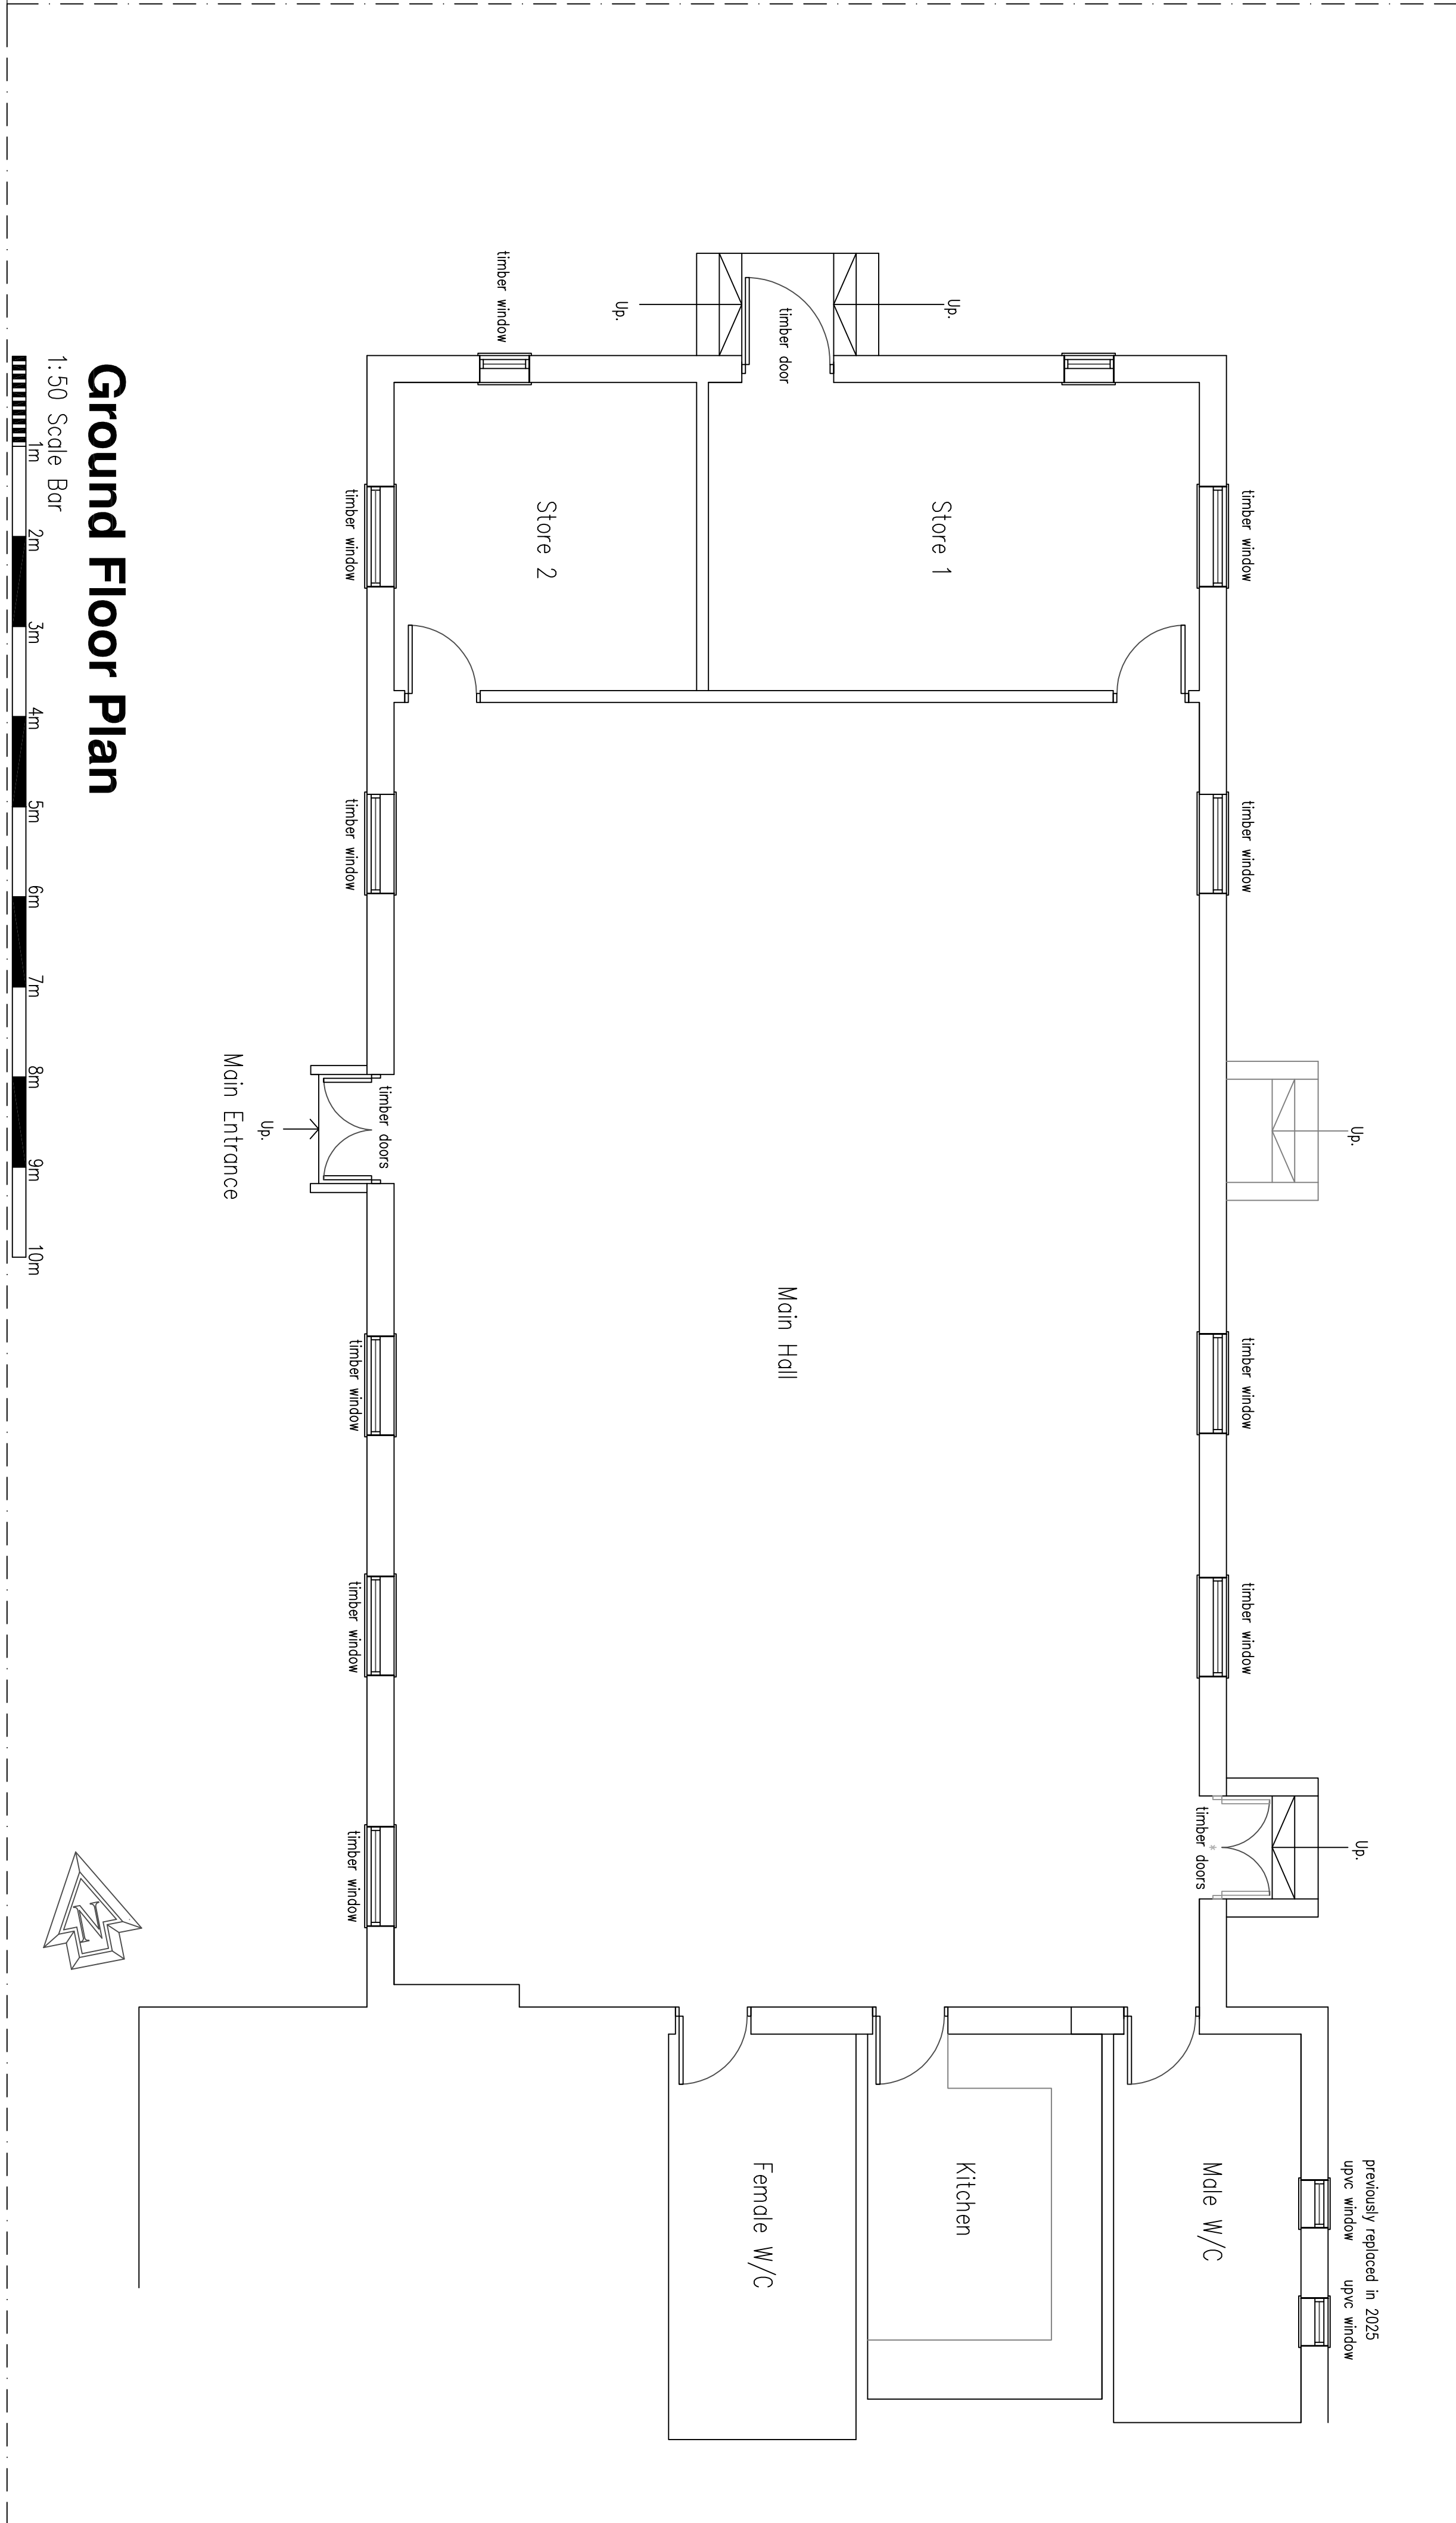

Ground Floor Plan

1m 2m 3m 4m 5m 6m 7m 8m 9m 10m
1:50 Scale Bar

DO NOT SCALE FROM THIS DRAWING EXCEPT FOR PLANNING PURPOSES. ALL DIMENSIONS WILL BE SUBJECT TO DISTORTION DUE TO THE PROCESSING OF THE DRAWING. THE ARCHITECT'S DRAWINGS & SPECIFICATIONS. ANY DISCREPANCIES MUST BE BROUGHT TO THE ATTENTION OF THE ARCHITECT IMMEDIATELY. THE CONTRACTOR MUST VERIFY ALL DIMENSIONS BY SITE MEASUREMENT BEFORE ORDERING MATERIALS OR SUBSTITUTING MATERIALS OR PRODUCTS TO THOSE NAMED. IT WILL BE ACCEPTABLE IF PROVEN TO BE OF EQUAL OR HIGHER PERFORMANCE AND NOT IN CONFLICT WITH OTHER ELEMENTS.

Project:
Proposed
Replacement Windows
& Alterations At:
Lancing District Scout HQ
47-51 South Street, Lancing
West Sussex
BN15 8AN

Drawing title:

Plan & Elevations As Existing

Client:

Debra Venour

© Copyright of:
Architectural & Planning Services
7 Ermingham Road
Shoreham By Sea
West Sussex
BN43 5NQ
BJW
01273 441009
07868899101
bjwarchitectural.co.uk
website: bjwarchitectural.co.uk

Scale: 1:100 Paper size: A1

Date: 17.9.2026 Drawn: BJW

Dwg. No. 01 Rev'n

Note: All dimensions to be checked on site.