






West facing (Front) Elevation

 

North facing side Elevation

 

East facing rear Elevation

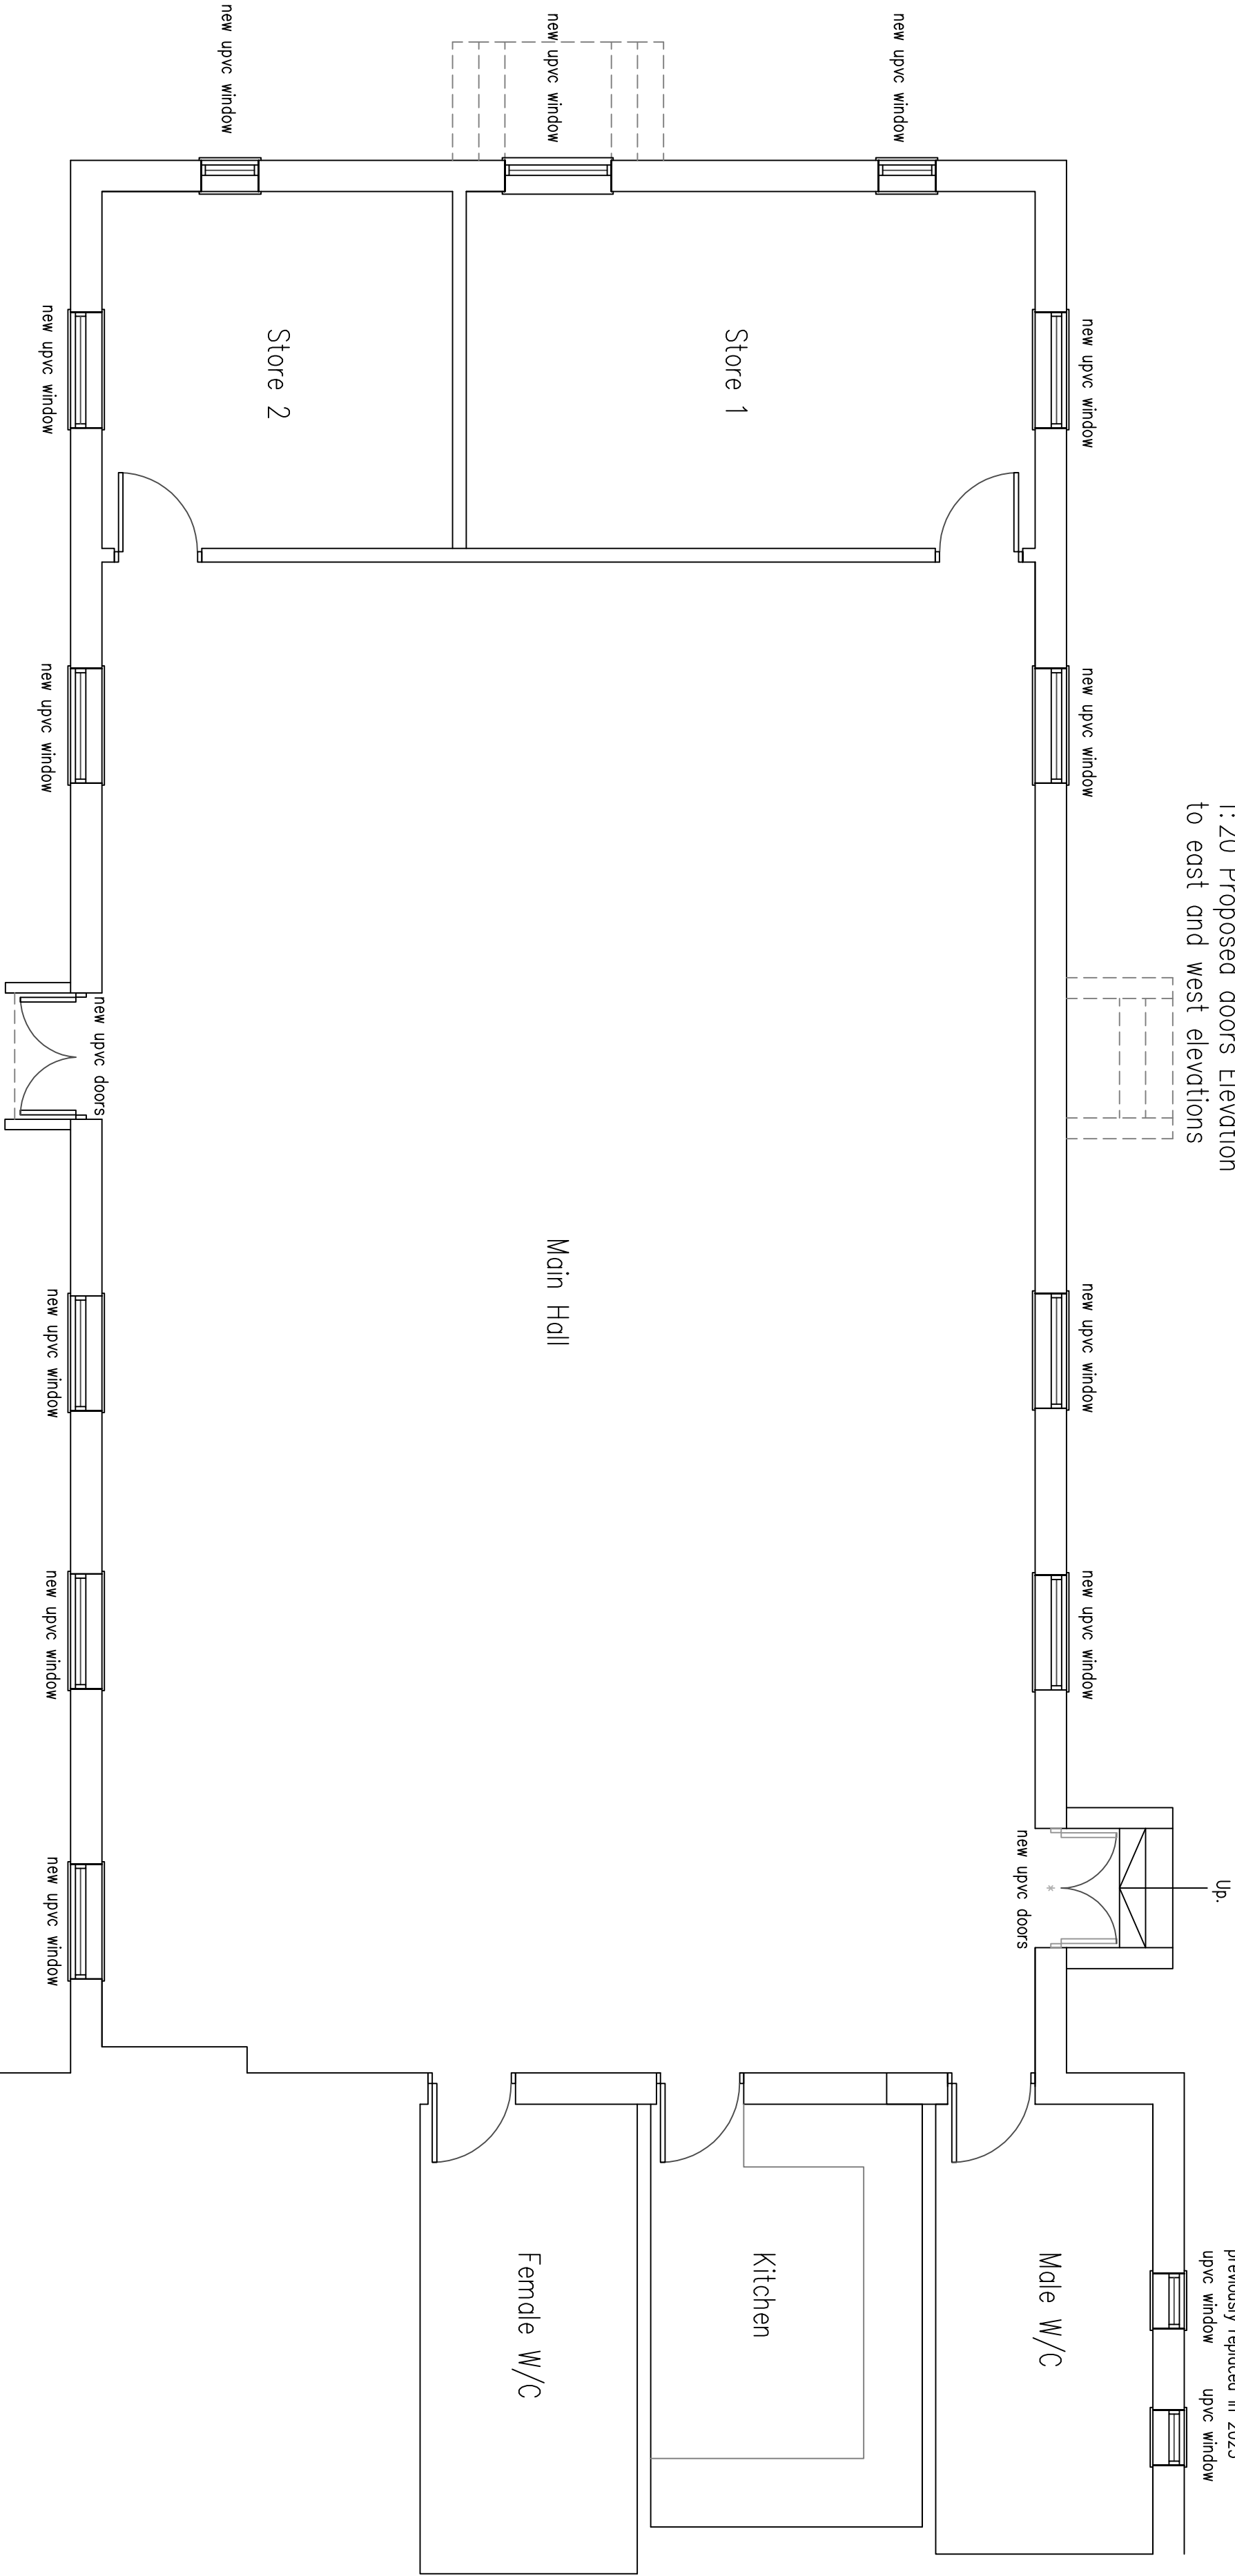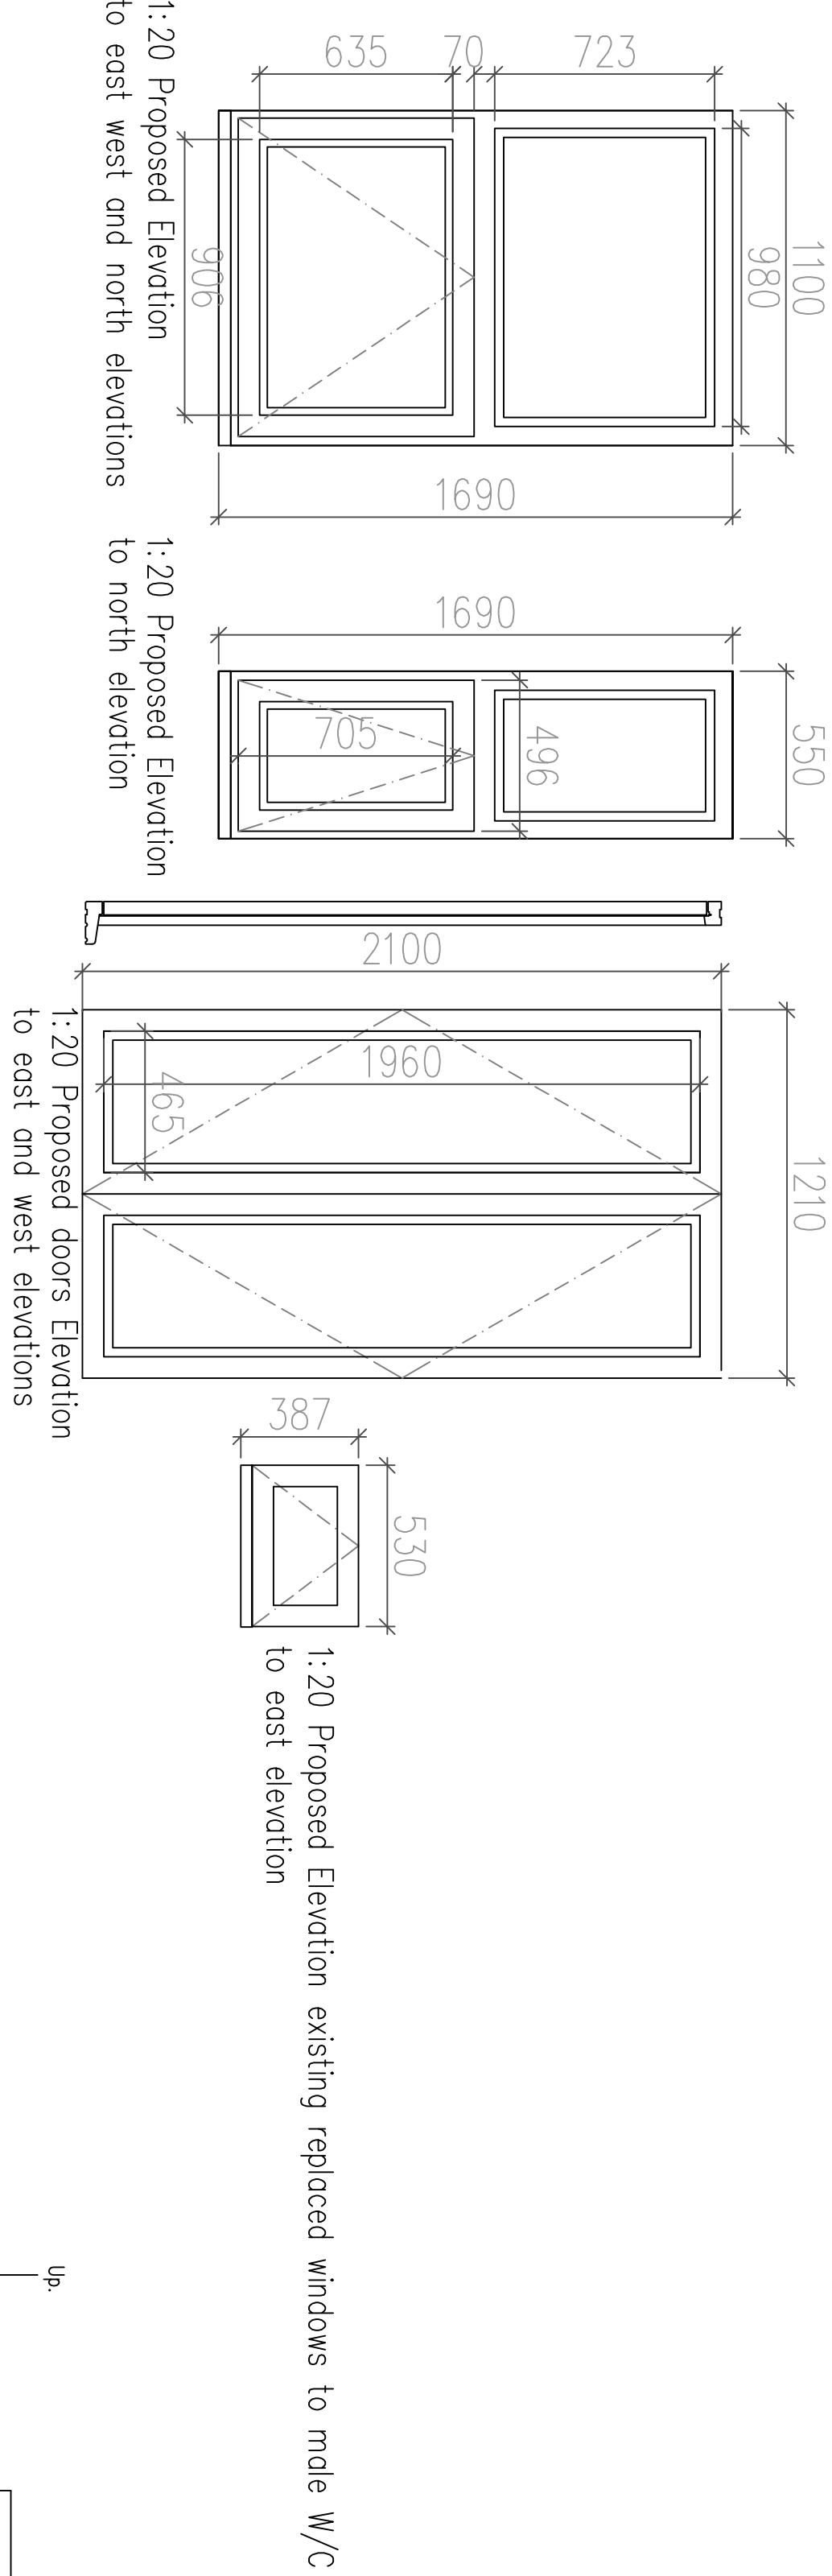 

NOTE: SEE SEPARATE WINDOW SPECIFICATION
PROVIDED BY MANUFACTURER

Ground Floor Plan



DO NOT SCALE FROM THIS DRAWING EXCEPT FOR PLANNING PURPOSES. ALL DIMENSIONS SHOWN IN THIS DRAWING ARE TO BE USED IN CONJUNCTION WITH THE ARCHITECT'S & STRUCTURAL ENGINEER'S CONTRACT DRAWINGS & SPECIFICATIONS. ANY DISCREPANCIES MUST BE BROUGHT TO THE ATTENTION OF THE ARCHITECT IMMEDIATELY. THE CONTRACTOR MUST VERIFY ALL DIMENSIONS BY SITE MEASUREMENT BEFORE ORDERING MATERIALS OR SUBSTITUTING MATERIALS & PRODUCTS TO THOSE NAMED WILL BE ACCEPTABLE IF PROVEN TO BE OF EQUAL OR HIGHER PERFORMANCE AND NOT IN CONFLICT WITH OTHER ELEMENTS.

Project:
Proposed
Replacement Windows
& Alterations At:
Lancing District Scout HQ
47-51 South Street, Lancing
West Sussex
BN15 8AN

Drawing title:
Plan & Elevations As Proposed

Client:
Debra Venour of Adur Valley Scouts

© Copyright of:
Architectural & Planning Services
7 Erimgram Road
Shoreham By Sea
West Sussex
BN43 5NQ
BJW 01273 441009
07858899101
bjw@architectural.co.uk
website: bjwarchitectural.co.uk

Scale:
1:100
Paper size
A1

Date:
17.9.2026
Drawn:
BJW

Dwg. No.
02
Rev'n
B

Note: All dimensions to be checked on site.