



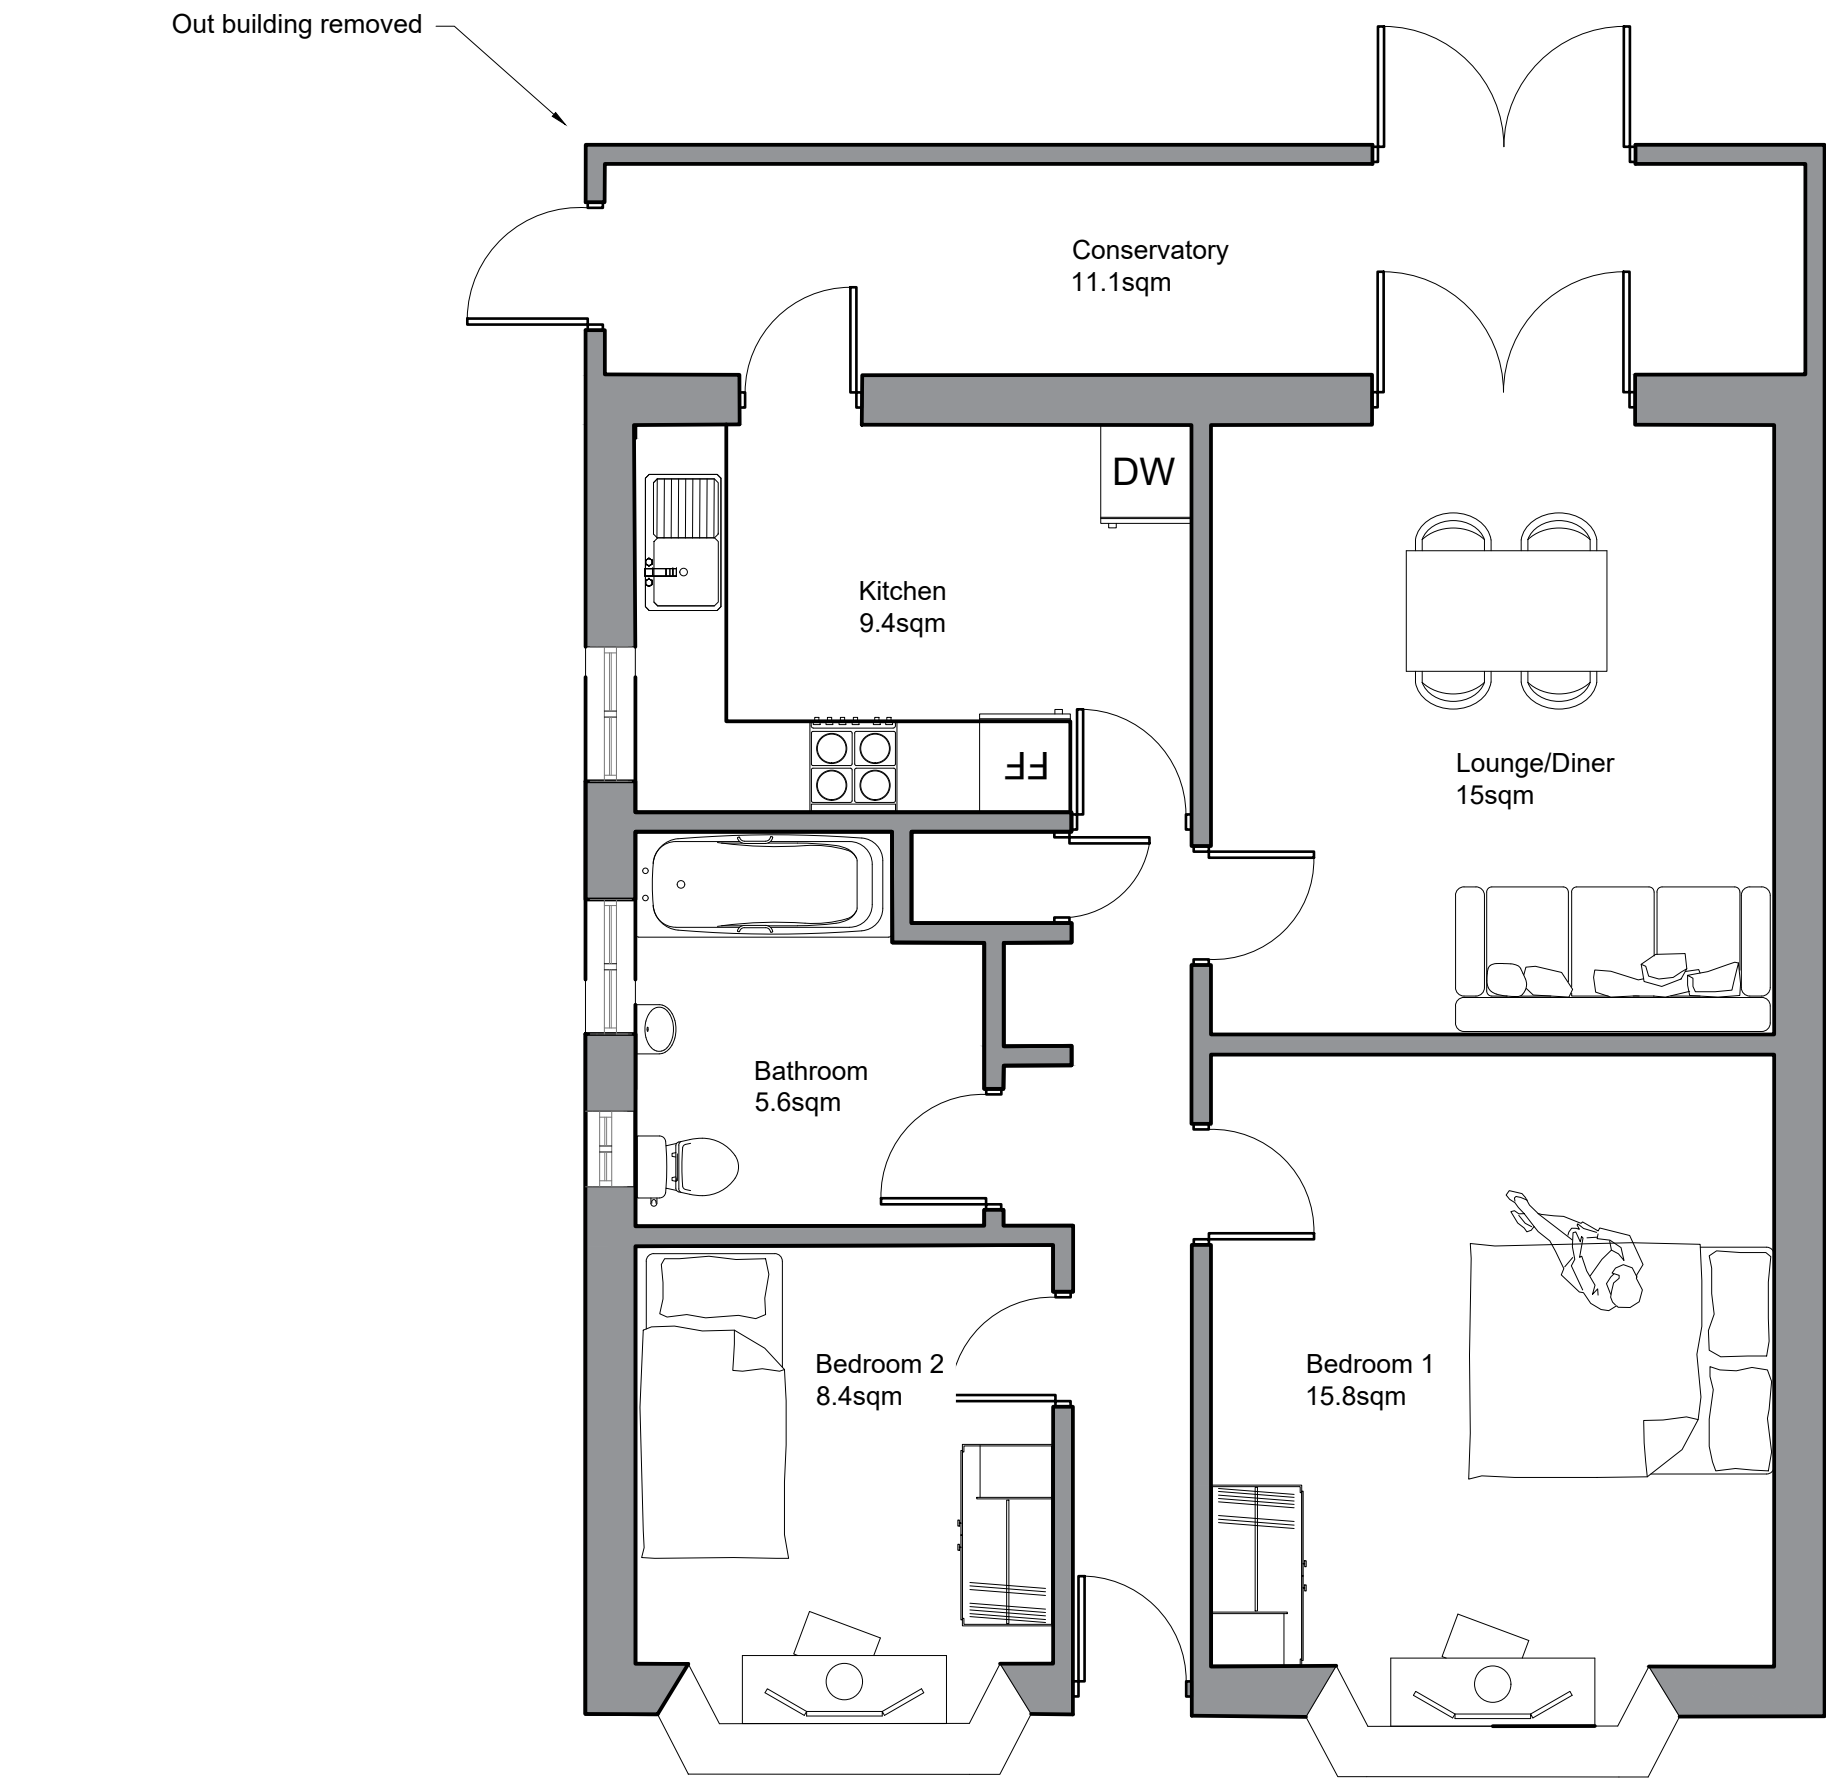


Existing Ground Floor Plan
Scale: 1:50

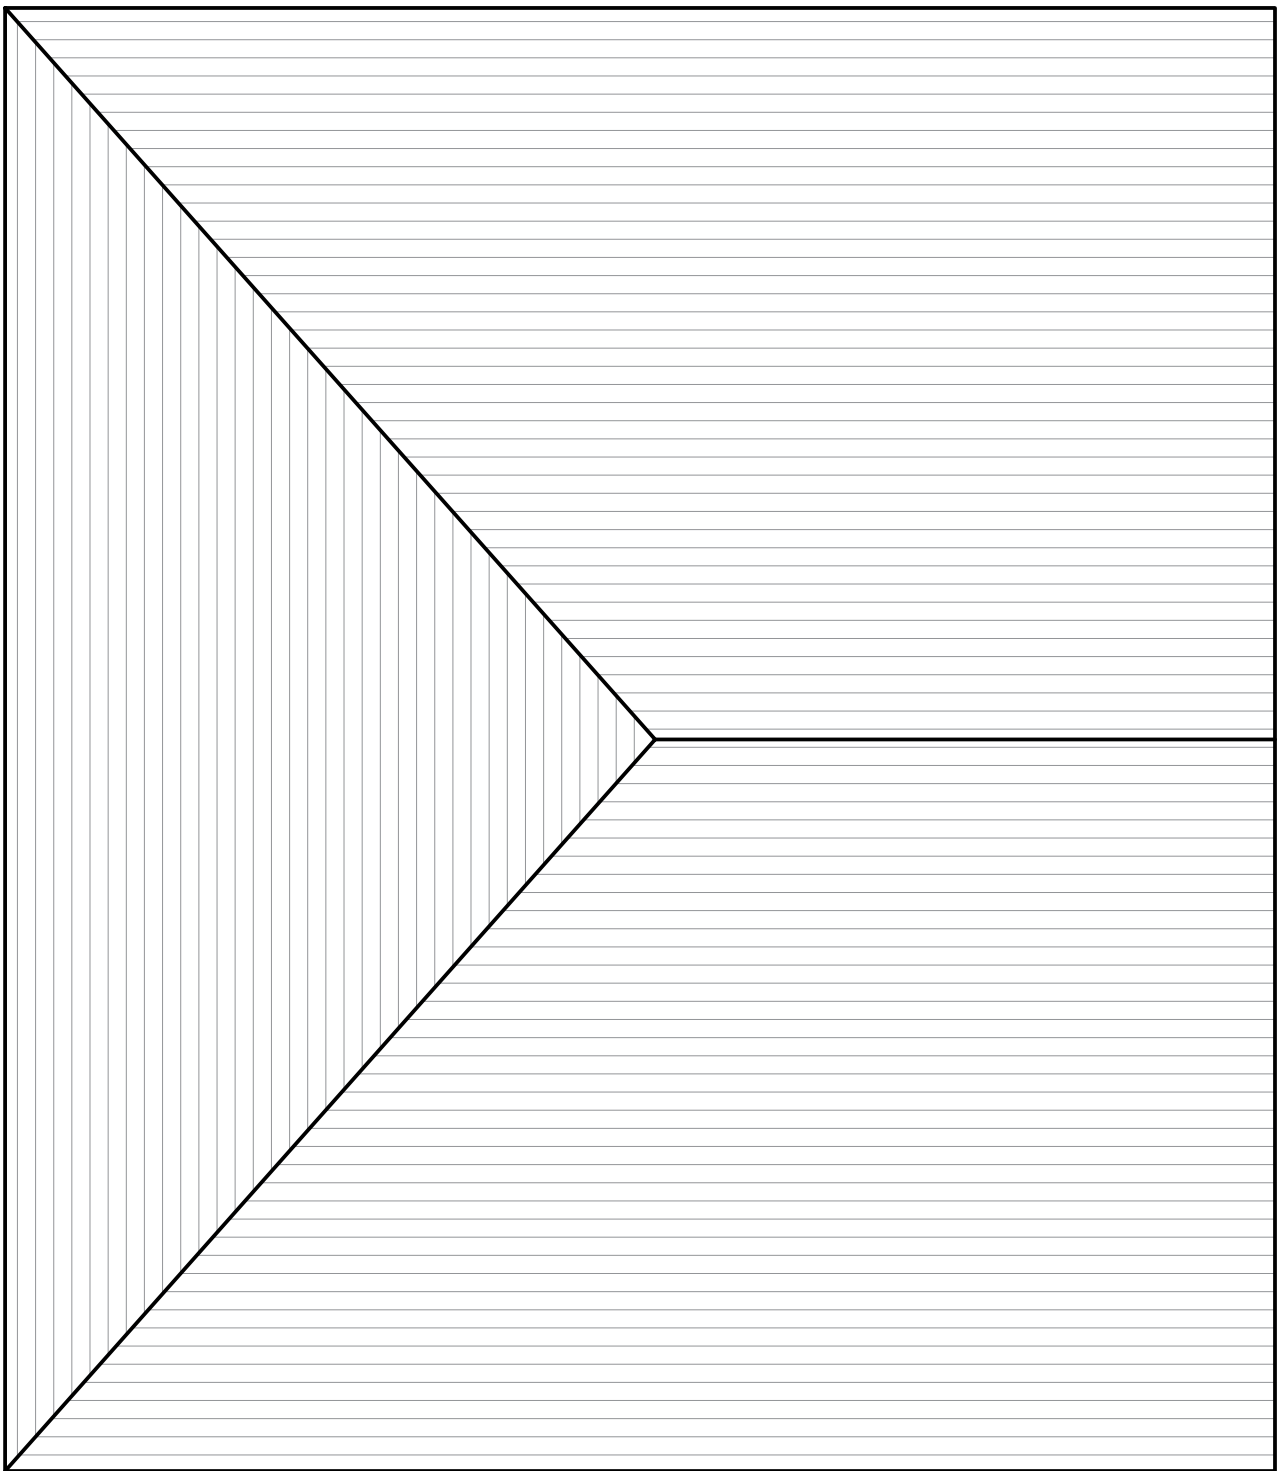


Existing Roof Plan
Scale: 1:50



Existing (WEST) Elevation
Scale: 1:100

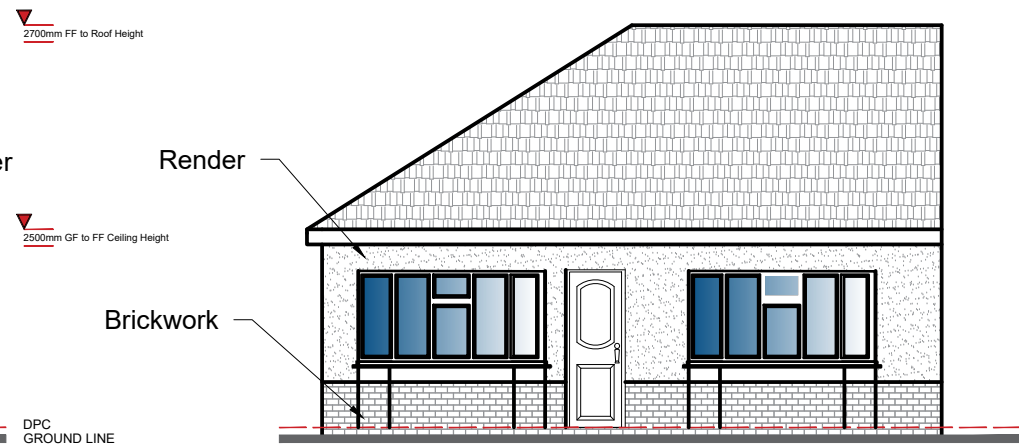

Existing Front (North) Elevation
Scale: 1:100

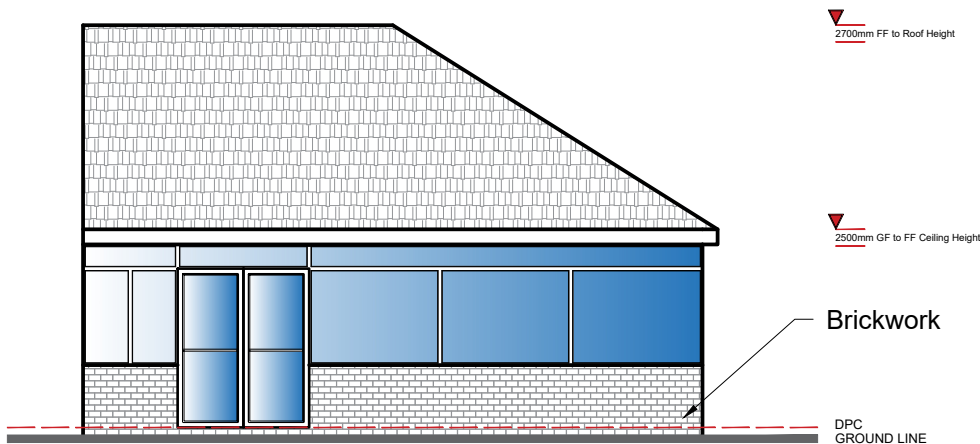

Existing Rear (SOUTH) Elevation
Scale: 1:100


SITE PHOTOS



EXISTING EXAMPLES OF CLAD FRONT DORMERS



Location Plan
Scale: 1:1250

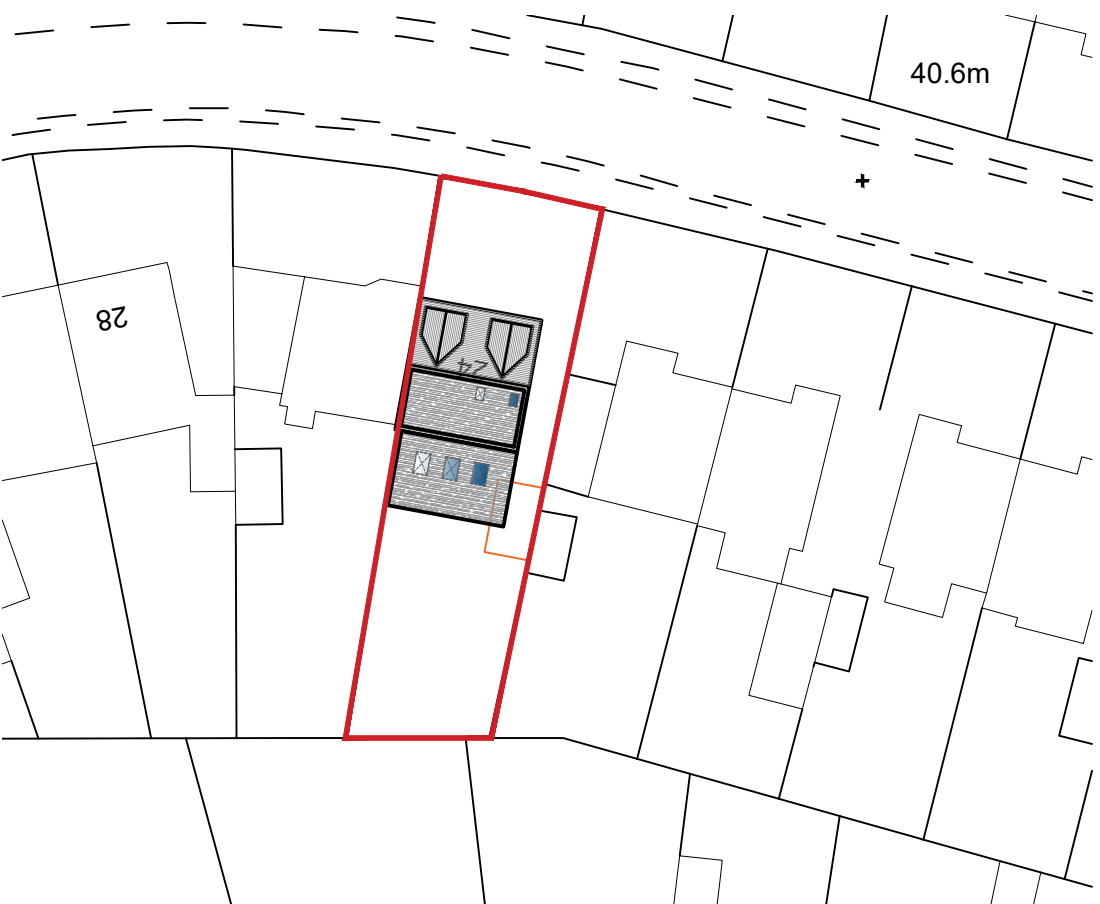


Block Plan
Scale: 1:500

FOR APPROVAL

NOTE:
This drawing is to be read in conjunction with the Construction Notes and Structural Engineer's details.
The Contractor is responsible for all setting out and must check levels and dimensions on site before ordering materials or commencing work.
Refer to written dimensions only. Do not scale from drawings, except for the purposes of Planning assessment.
The Architect is to be immediately notified of any omissions or discrepancies.
Building work should not commence until all statutory approvals have been granted, i.e. Planning, Building Control, etc.
If a public sewer is discovered, consent to 'Build-over/Close-to' may be required from the Water Authority.

PARTY WALLS:
Work to Party Walls (including insertion of flashings, beam bearings, etc) are subject to Party Wall agreements with neighbours and are to be arranged by the Client in accordance with the Party Wall Act (i.e. Providing two months written notice).

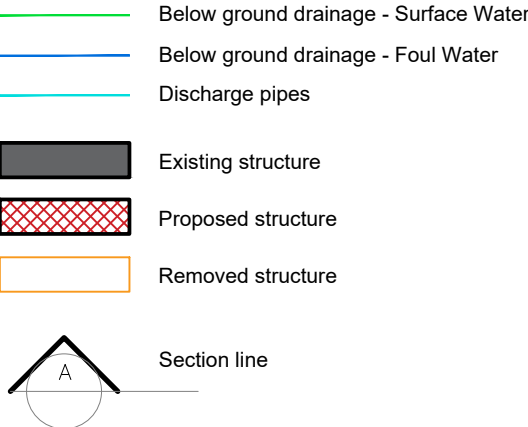

Revision	Date	Details	Initials
A	00/01/2023	Client Amendments	DLS

These drawings and designs are the property of Shear Architectural Design Ltd and must not be copied, retained, or used without prior written consent.
© Copyright

SHEAR
ARCHITECTURAL

CREATE INSPIRE ENHANCE

Unit 6 Riverside Business Centre,
Brighton Road,
Shoreham-by-Sea
BN43 6RE
07881 656512
info@sheararchitecturaldesign.co.uk
www.sheararchitecturaldesign.co.uk

PROJECT:
24 Hawkins Crescent,
Shoreham-By-Sea,
West Sussex, BN43

DRAWING TITLE:
Loft Conversion and
Rear Extension

DATE:	03/06/2022
SCALE:	Various @ A1
DRAWN:	DS
CHECKED:	-
SHEET	1 OF 1

23/69	SY1	
PROJECT NUMBER:	DRAWING NUMBER:	REVISION: