

Plots

As - 115


Opp -

Indicative PV location.
refer to specification,
material schedule and
Energy strategy site
plan for final location.



Front Elevation

scale 1:100

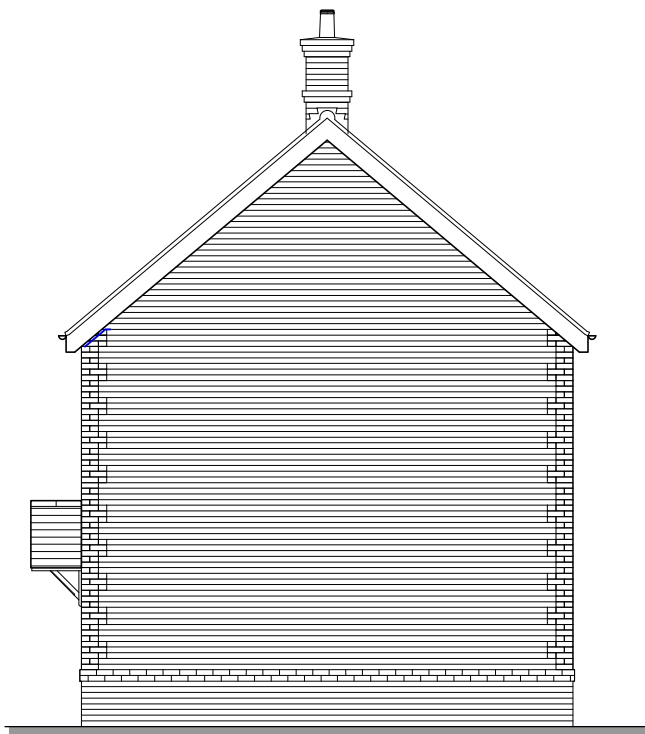


Side Elevation

scale 1:100




Rear Elevation

scale 1:100

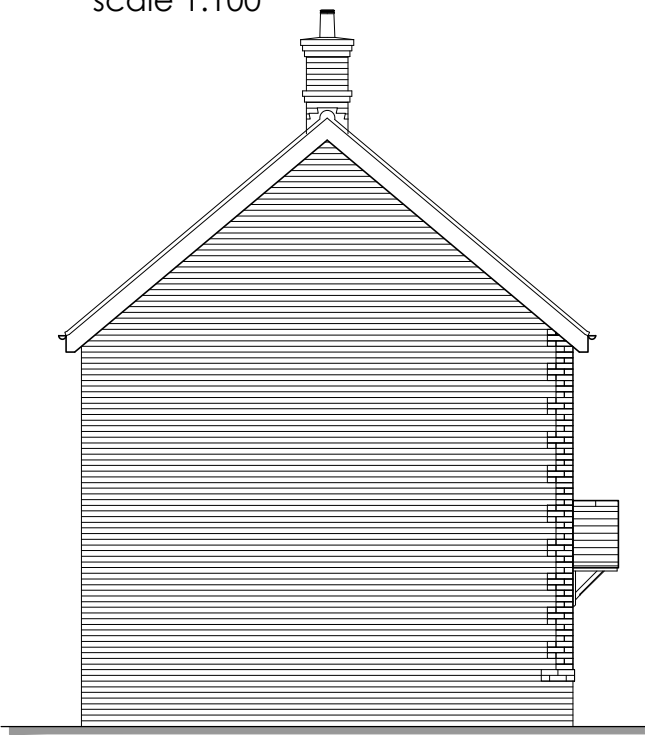

Side Elevation

scale 1:100

 

	-				-	-			-
Rev						Drawn by	Checked by	Date	
Project Title									
Phase 3, West Sampling									
Charndale - NDSS / M4(2)									
Structure Area - 98.4 m² (1059 ft²)									
NDSS Area - 97.0 m² (1044 ft²)									
Date	Scale			Drawn		Chkd By			
April 2026	1:100 @ A3			AT		LJ			
Dwg. Ref.				Dwg No.		Rev.			
612_PL_Ph3_Cd				_E3		-			



Drawing Title
Proposed Elevations

Drawing Status
Planning

Date
April 2026

Dwg. Ref.
612 PL Ph3 Co

Drawn AT	Chkd LJ
-------------	------------

Drwg No.	Rev.
E3	-