



Plots
As - 118
Opp - 117

Indicative PV location,
refer to specification,
material schedule and
Energy strategy site
plan for final location.

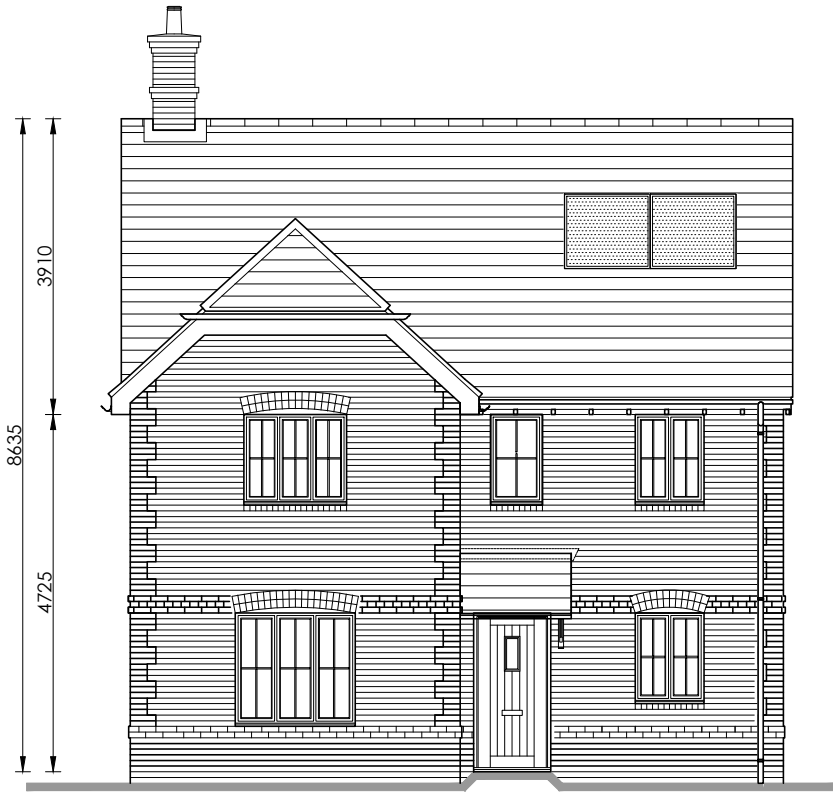


Front Elevation
scale 1:100

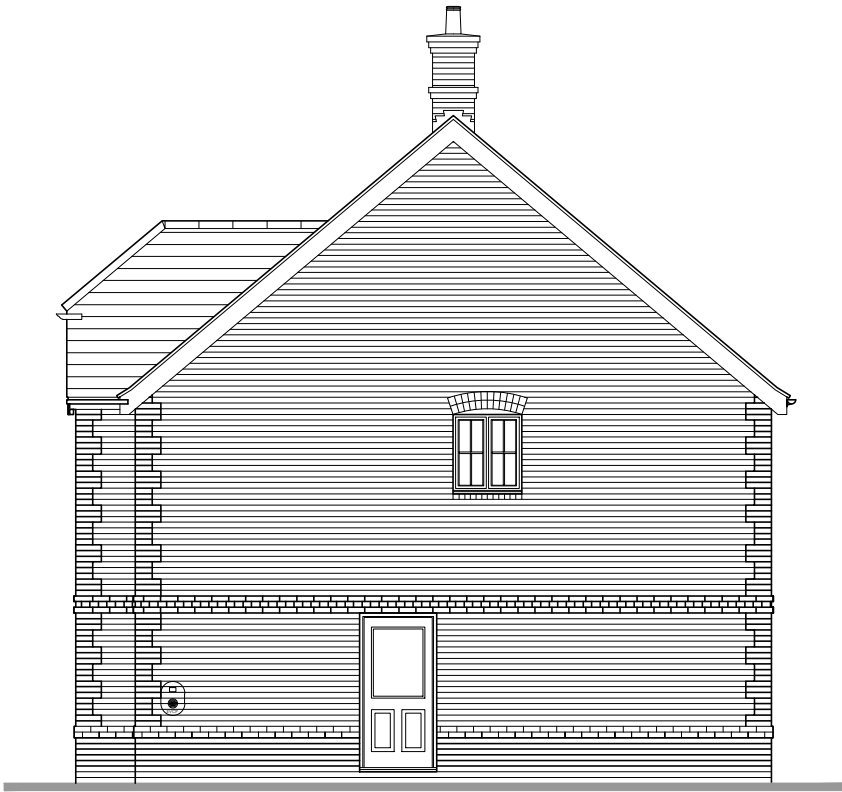


Side Elevation
scale 1:100



Rear Elevation
scale 1:100

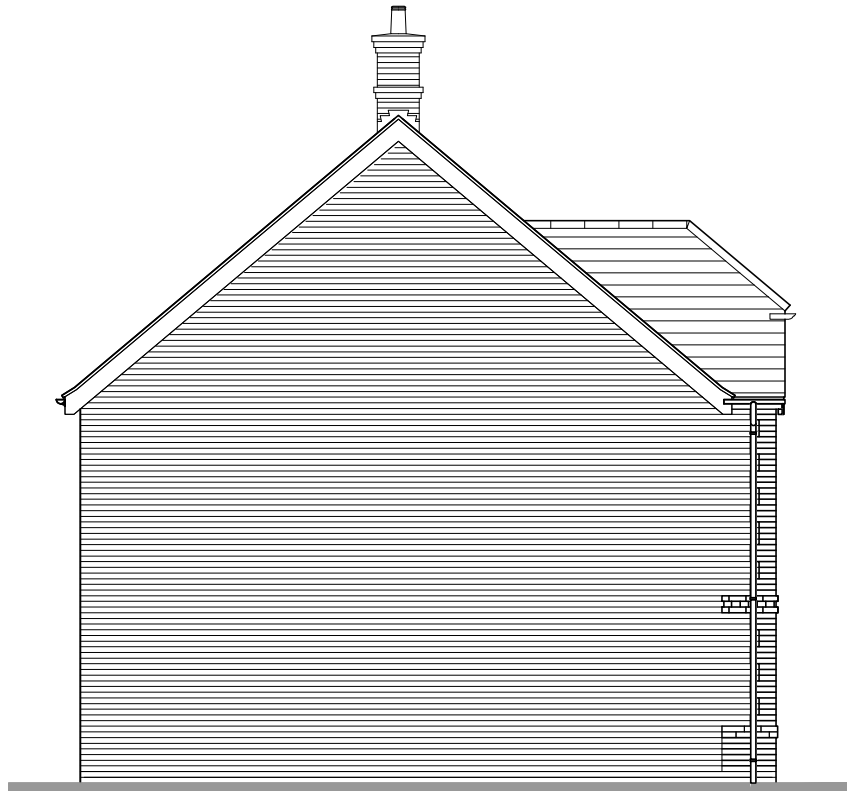

Side Elevation
scale 1:100

 

		Project Title			
		Phase 3, West Sompting Cambridge - NDSS / M4(2) Structure Area - 1377sq.ft [128m²] NDSS Area - 1360sq.ft [126.4m²]			
Drawing Title Proposed Elevations		Date April 2026	Scale 1:100 @ A3	Drawn AT	Chkd By LJ
Drawing Status Planning		Dwg. Ref. 612_PL_Ph3_Cm		Dwg. No. _E1	Rev.