



Plots
As - 159, 199
Opp - 194




Front Elevation
scale 1:100

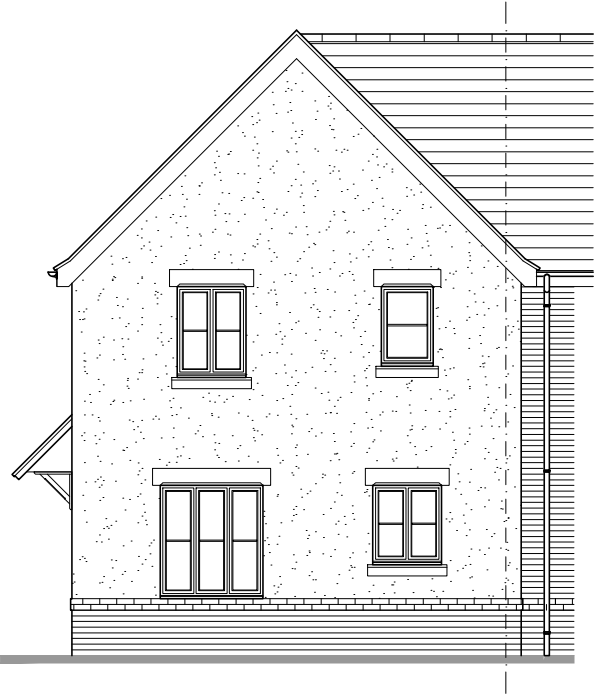

Side Elevation
scale 1:100

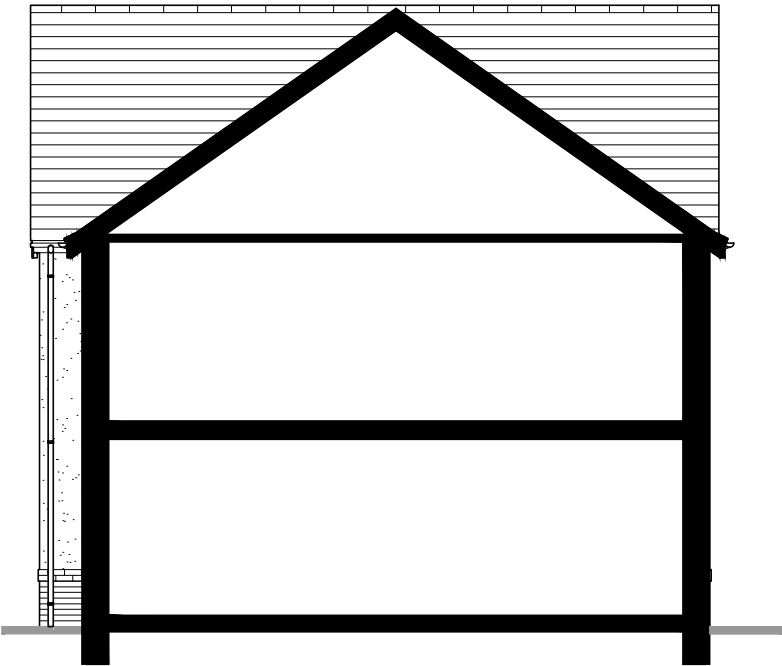

Rear Elevation / Section
scale 1:100

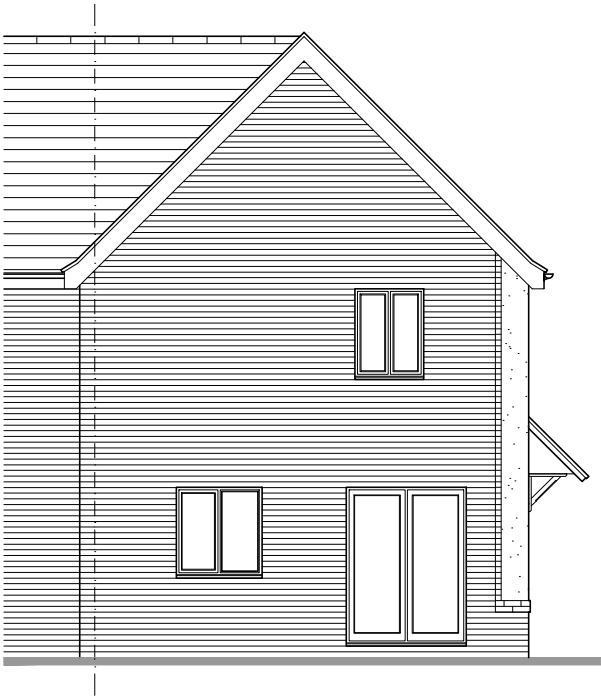

Side Elevation
scale 1:100



	Project Title			
	Phase 3, West Sompting Chiltern - NDSS / M4(2) Structure Area - 85.4 m ² (919 ft ²) NDSS Area - 84.0 m ² (904 ft ²)			
Drawing Title	Date	Scale	Drawn	Chkd By
Proposed Elevations	April 2026	1:100 @ A3	AT	LJ
Drawing Status	Dwg. Ref.	Dwg No.		Rev.
Planning	612_PL_Ph3_Ct	_E1		-