



Plots
As - 101, 104, 125, 127
Opp - 99, 102, 126




Front Elevation
scale 1:100

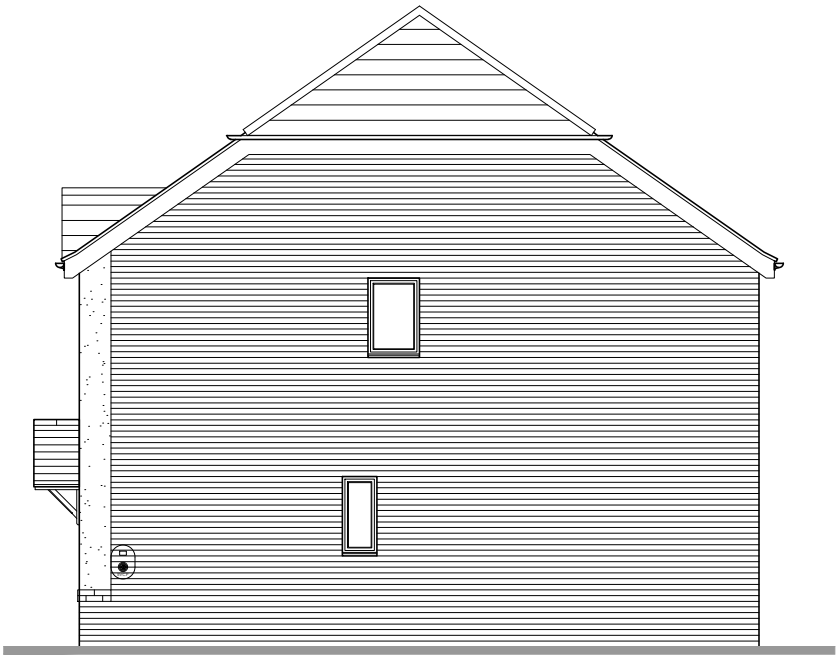


Side Elevation
scale 1:100

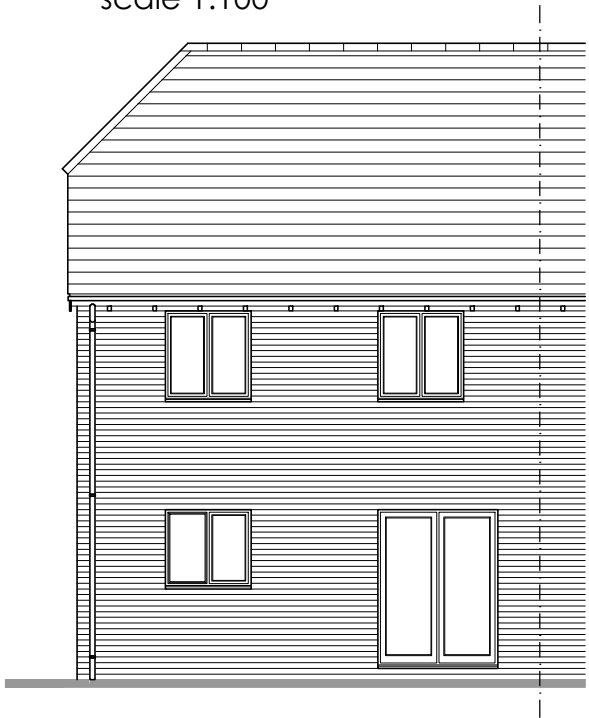

Rear Elevation
scale 1:100

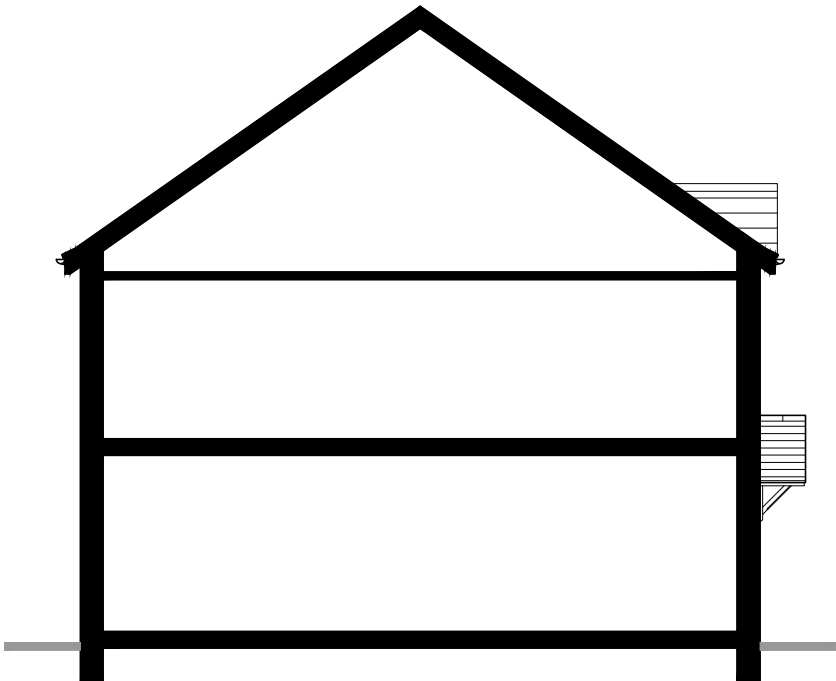

Section
scale 1:100

 



Drawing Title		Date		Scale	Drawn	Chkd By
Proposed Elevations		April 2026		1:100 @ A3	AT	LJ
Drawing Status		Dwg. Ref.		Dwg. No.	Rev.	
Planning		612_PL_Ph3_Dg		_E1		

Rev	Drawn by	Checked by	Date
-	-	-	-

Project Title
Phase 3, West Sompting
Dallington - NDSS / M4(2)
Structure Area - 94.2 m² (1013 ft²)
NDSS Area - 93.2 m² (1003 ft²)

E