


Plots
As - 103
Opp - 100

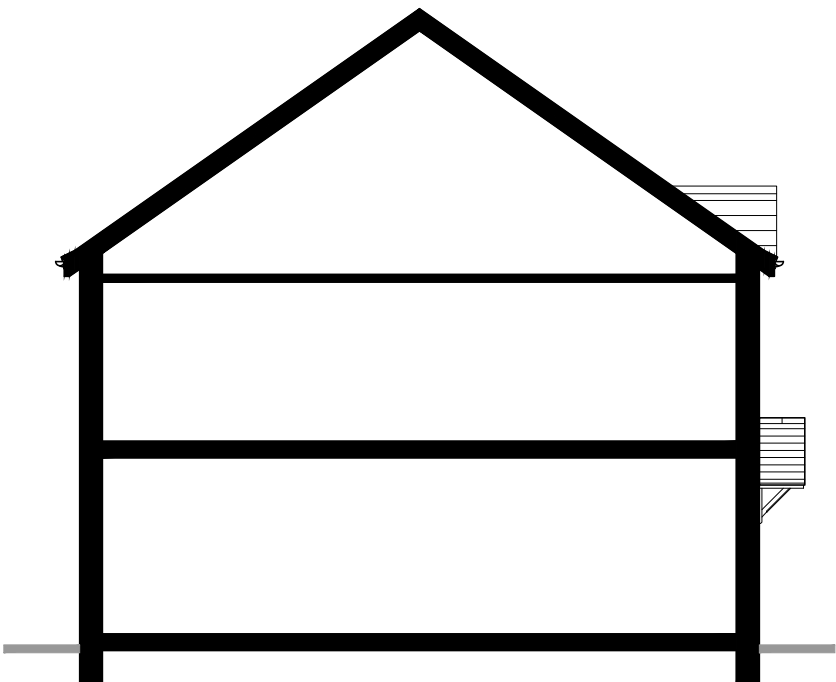


Front Elevation
scale 1:100



Side Elevation
scale 1:100



Rear Elevation
scale 1:100

 

 Persimmon	Project Title			
	Phase 3, West Sompting Dallington - NDSS / M4(2) Structure Area - 94.2 m ² (1013 ft ²) NDSS Area - 93.2 m ² (1003 ft ²)			
Drawing Title	Date	Scale	Drawn	Chkd By
Proposed Elevations	April 2026	1:100 @ A3	AT	LJ
Drawing Status	Dwg. Ref.	Dwg. No.		Rev.
Planning	612_PL_Ph3_Dg	_E2		