


Plots
As - 15, 20, 263, 265
Opp - 16, 21, 262, 264




Front Elevation
scale 1:100

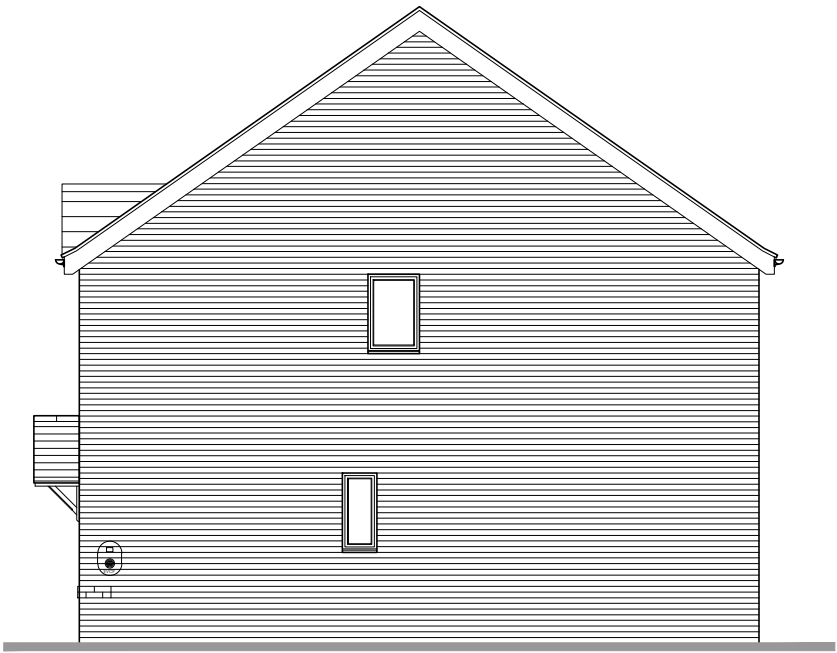


Side Elevation
scale 1:100



Rear Elevation
scale 1:100

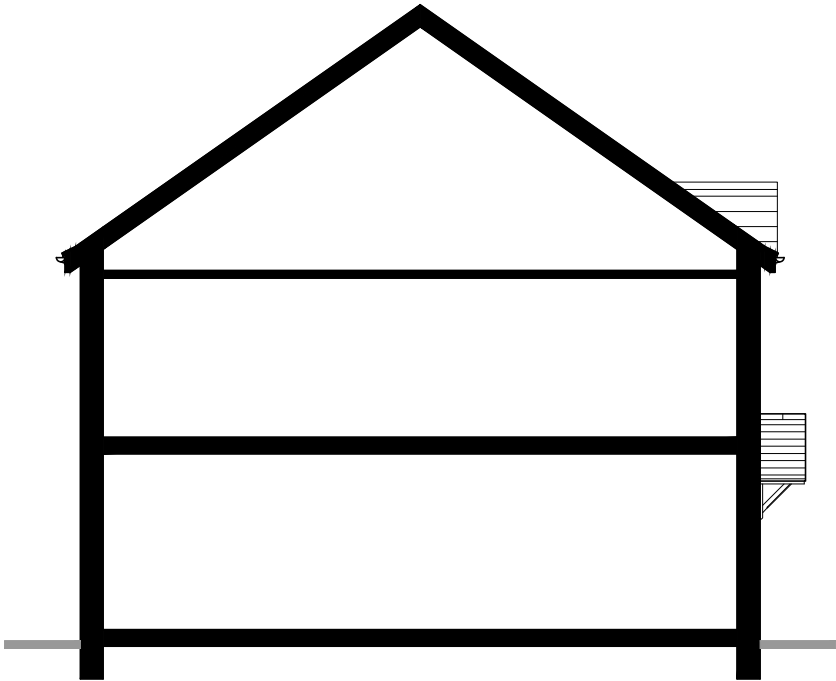

Section
scale 1:100

 

Drawing Title
Proposed Elevations

Drawing Status
Planning

-	-	-	-	-
Rev		Drawn by	Checked by	Date
Project Title Phase 3, West Sompting Dallington - NDSS / M4(2) Structure Area - 94.2 m² (1013 ft²) NDSS Area - 93.2 m² (1003 ft²)				
Date April 2026	Scale 1:100 @ A3	Drawn AT	Chkd By LJ	E
Dwg. Ref. 612_PL_Ph3_Dg		Dwg. No. _E3	Rev.	