


Plots
As - 18
Opp -




Front Elevation
scale 1:100

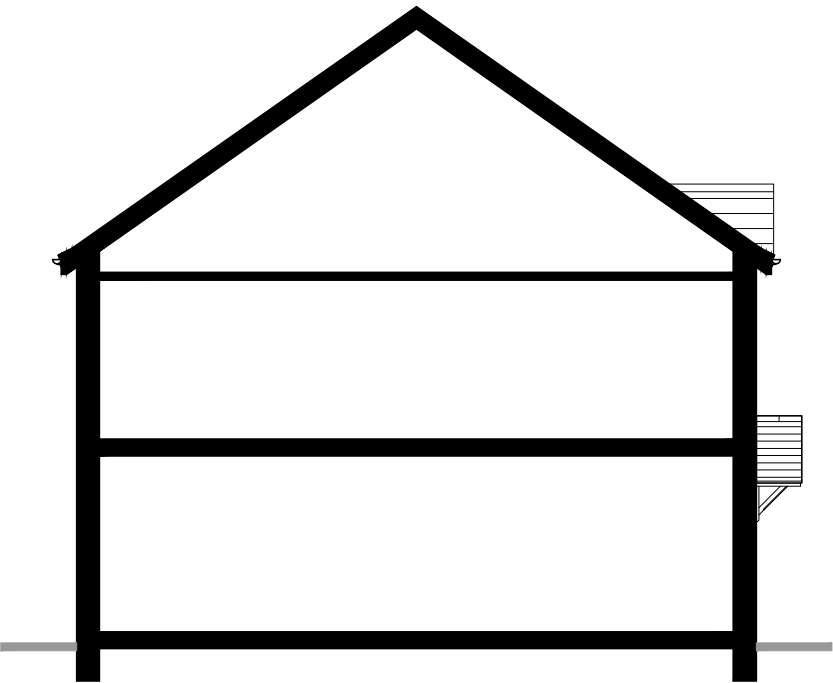

Side Elevation
scale 1:100



Rear Elevation
scale 1:100

 

 Persimmon	Project Title				E
	Phase 3, West Sompting Dallington - NDSS / M4(2) Structure Area - 94.2 m ² (1013 ft ²) NDSS Area - 93.2 m ² (1003 ft ²)				
Drawing Title	Date	Scale	Drawn	Chkd By	
Proposed Elevations	April 2026	1:100 @ A3	AT	LJ	
Drawing Status	Dwg. Ref.	Dwg. No.		Rev.	
Planning	612_PL_Ph3_Dg	_E4			