


Plots
As - 148, 150, 206, 210, 241, 253
Opp - 2, 147, 149, 202, 205, 209, 240, 256

Indicative PV location, refer to specification, material schedule and Energy strategy site plan for final location.


3498
8223
4725




Front Elevation
scale 1:100

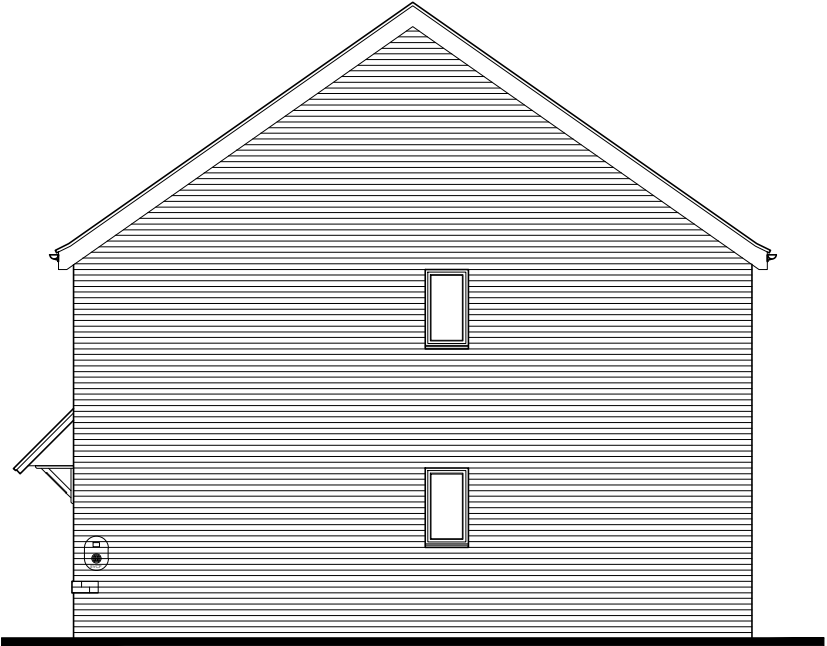


Side Elevation
scale 1:100

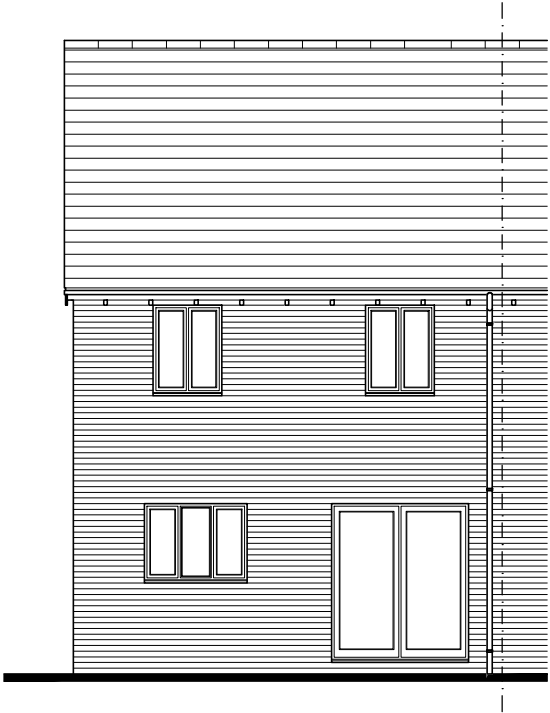

Rear Elevation
scale 1:100

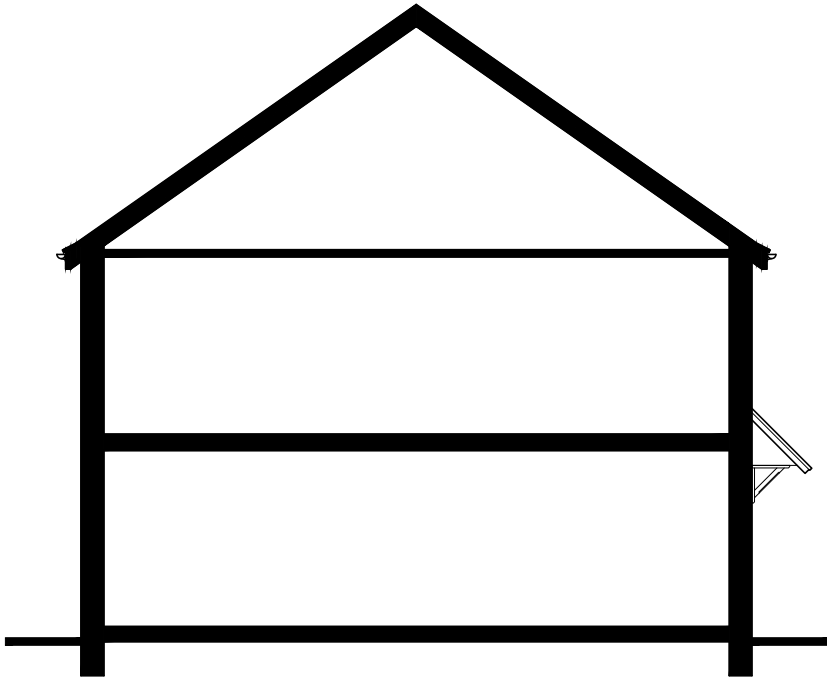

Side Section
scale 1:100

 

 Persimmon	Project Title				
	Phase 3, West Sompting Galloway - NDSS / M4(2) Structure Area - 85.4 m ² (919 ft ²) NDSS Area - 84.1 m ² (905 ft ²)				
Drawing Title	Date	Scale	Drawn	Chkd By	
Proposed Elevations	April 2026	1:100 @ A3	AT	LJ	
Drawing Status	Dwg. Ref.	Dwg. No.		Rev.	
Planning	612_PL_Ph3_Ga	_E1			