




Front Elevation
scale 1:100

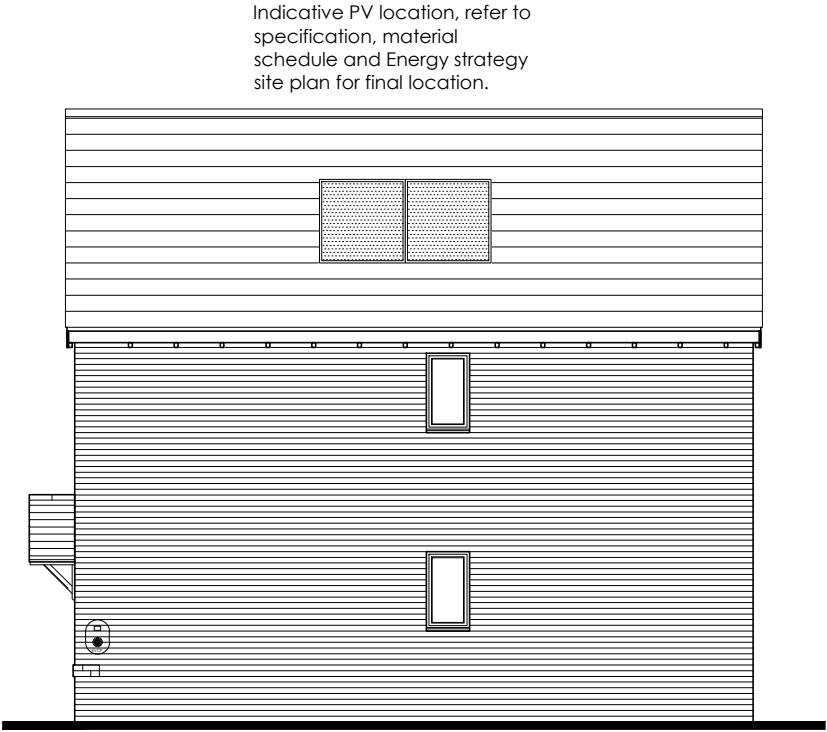


Side Elevation
scale 1:100



Rear Elevation
scale 1:100

Side Section
scale 1:100

 



Drawing Title Proposed Elevations		Date April 2026	Scale 1:100 @ A3	Drawn AT	Chkd By LJ
Drawing Status Planning		Dwg. Ref. 612_PL_Ph3_Ga		Dwg. No. _E2	Rev.

Rev		Drawn by	Checked by	Date
-		-	-	-

Project Title
Phase 3, West Sompting
Galloway - NDSS / M4(2)
Structure Area - 85.4 m² (919 ft²)
NDSS Area - 84.1 m² (905 ft²)

E