



Plots
As - 154, 156, 166, 196
Opp - 155, 157, 167, 197




Front Elevation
scale 1:100

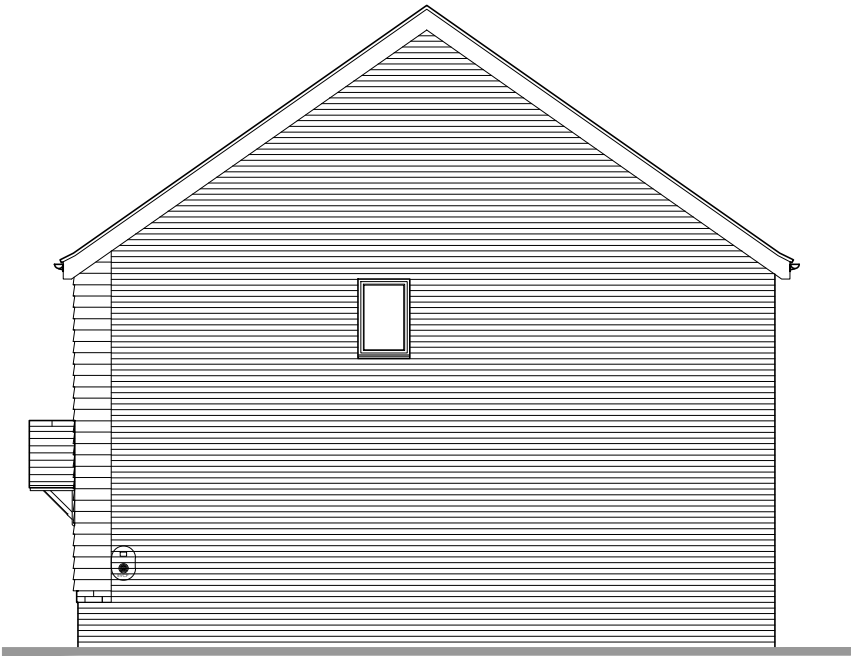


Side Elevation
scale 1:100

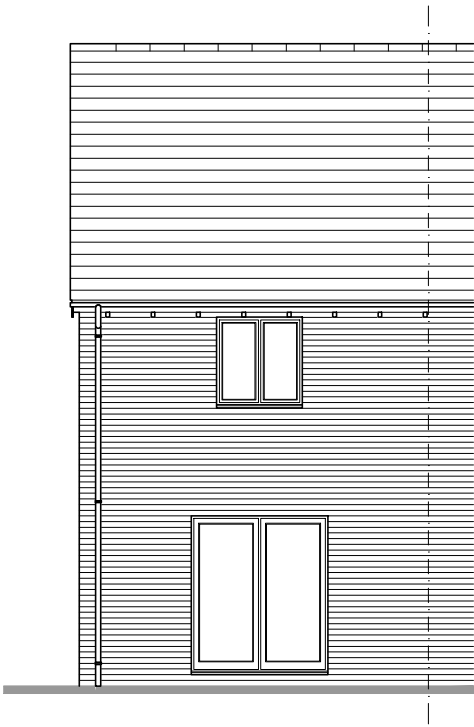

Rear Elevation / Section
scale 1:100

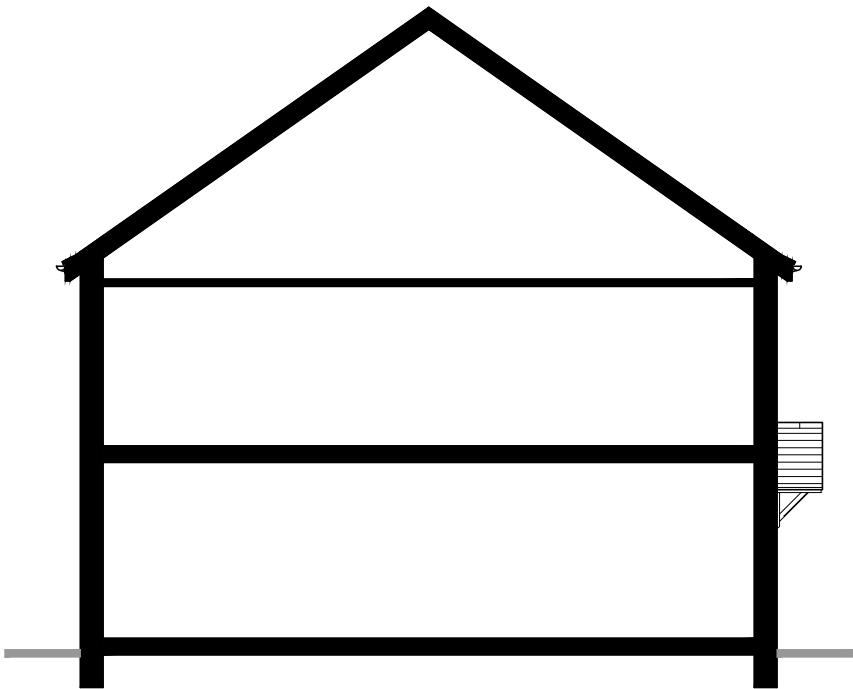

Side Section
scale 1:100

 

Persimmon							
		Rev				Drawn by	Checked by
Project Title		Phase 3, West Sompting Haldon - NDSS / M4(2) Structure Area - 71.6 m² (771 ft²) NDSS Area - 70.4 m² (758 ft²) E					
Drawing Title		Date	Scale	Drawn	Chkd By		
Proposed Elevations		April 2026	1:100 @ A3	AT	LJ		
Drawing Status		Dwg. Ref.		Dwg No.		Rev.	
Planning		612_PL_Ph3_Hd		_E1		-	