

Plots


As - 29, 31, 33, 106, 131, 219

Opp - 30, 32, 34, 107, 132




Front Elevation

scale 1:100

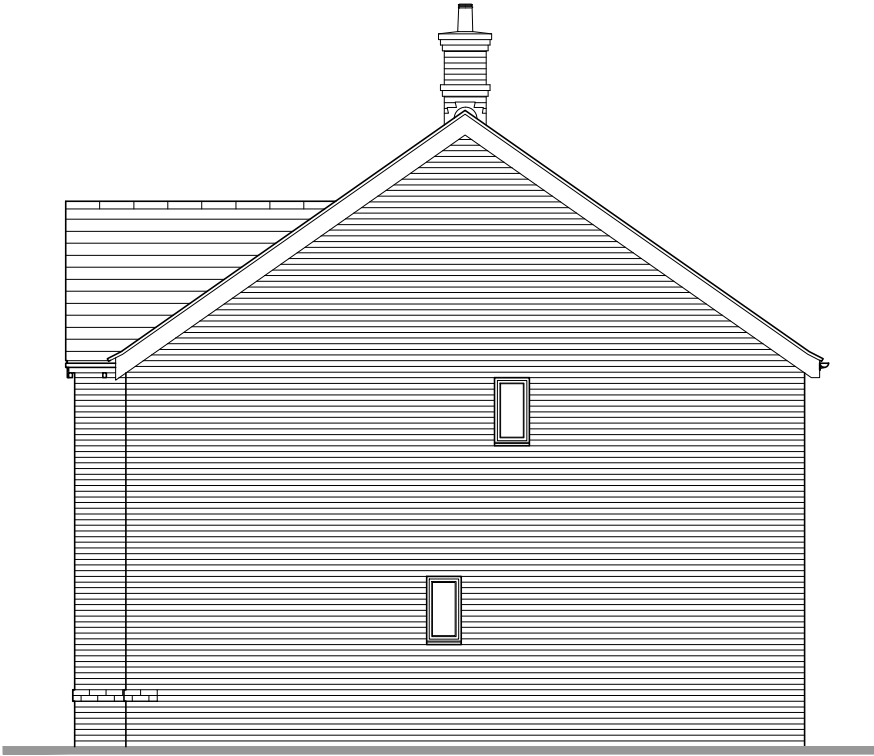


Side Elevation

scale 1:100

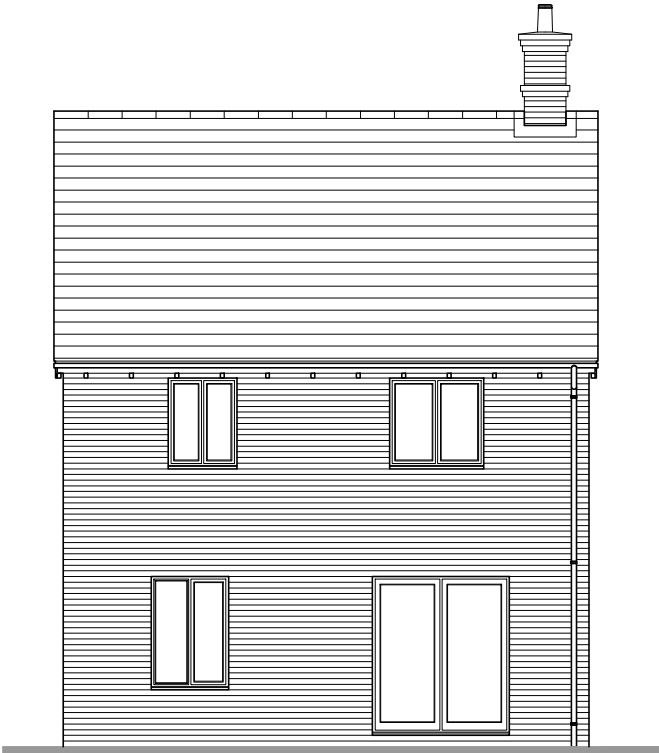

Rear Elevation

scale 1:100

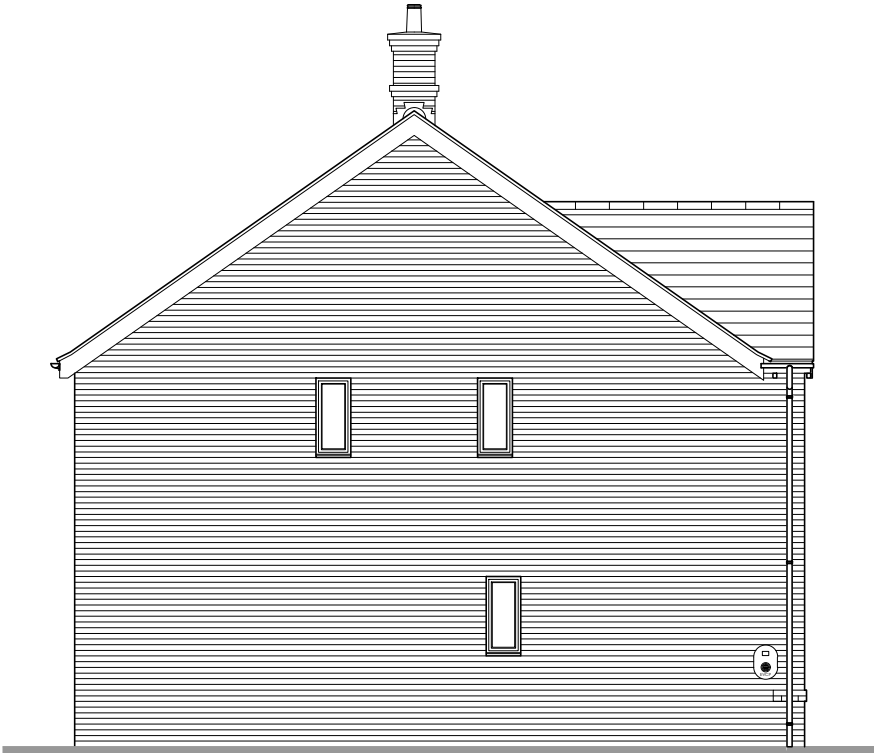

Side Elevation

scale 1:100



Scale 1:100

-	-	-	-	-	-	-	-	-	-
Rev						Drawn by	Checked by	Date	
Project Title						E			
Phase 3, West Sompting									
Knebworth - NDSS / M4(2)									
Structure Area - 107.6 m ² (1158 ft ²)									
NDSS Area - 106.2 m ² (1143 ft ²)									
Date	Scale			Drawn			Chkd By		
May 2026	1:100 @ A3			AT			LJ		
Dwg. Ref.						Dwg. No.		Rev.	
612_PL_Ph3_Kn						_E1		-	



Persimmon

Drawing Title
Proposed ElevationsDrawing Status
Planning

Project Title

Phase 3, West Sampling
Knebworth - NDSS / M4(2)
Structure Area - 107.6 m² (1158 ft²)
NDSS Area - 106.2 m² (1143 ft²)

Date	May 2026
Dwg. Ref.	612_PL_Ph3_Kr

Scale
1:100 @ A3

Kn

Drawn AT	Chkd by LJ
Dwg. No. E1	Rev. -