




Plots
As - 192, 278
Opp - 191, 277

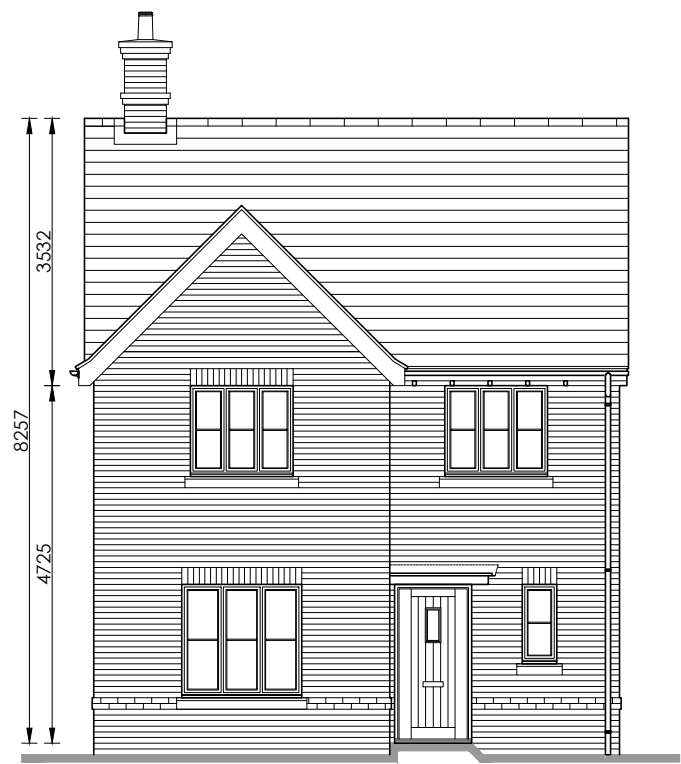


Front Elevation
scale 1:100

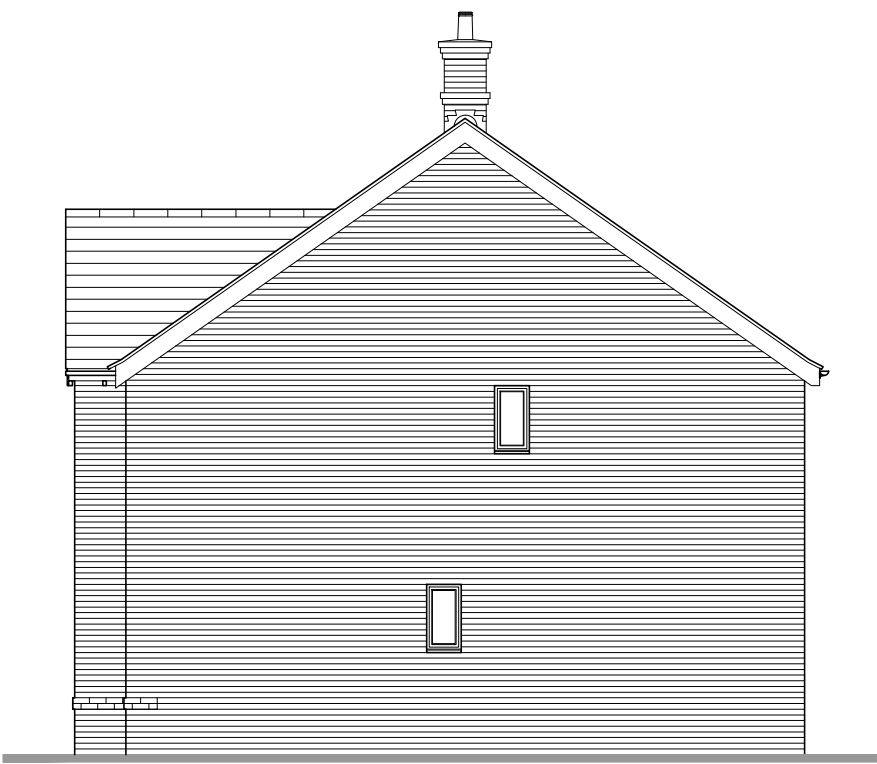

Side Elevation
scale 1:100

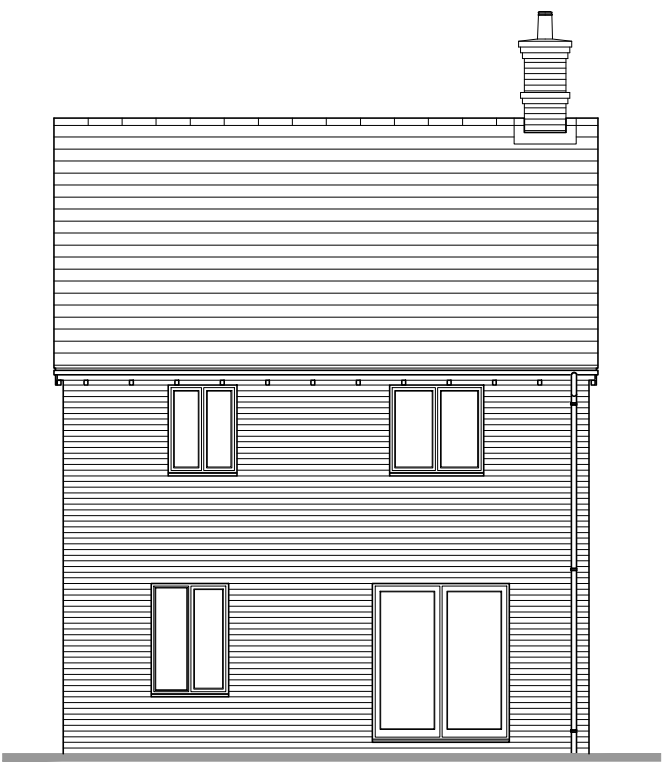

Rear Elevation
scale 1:100

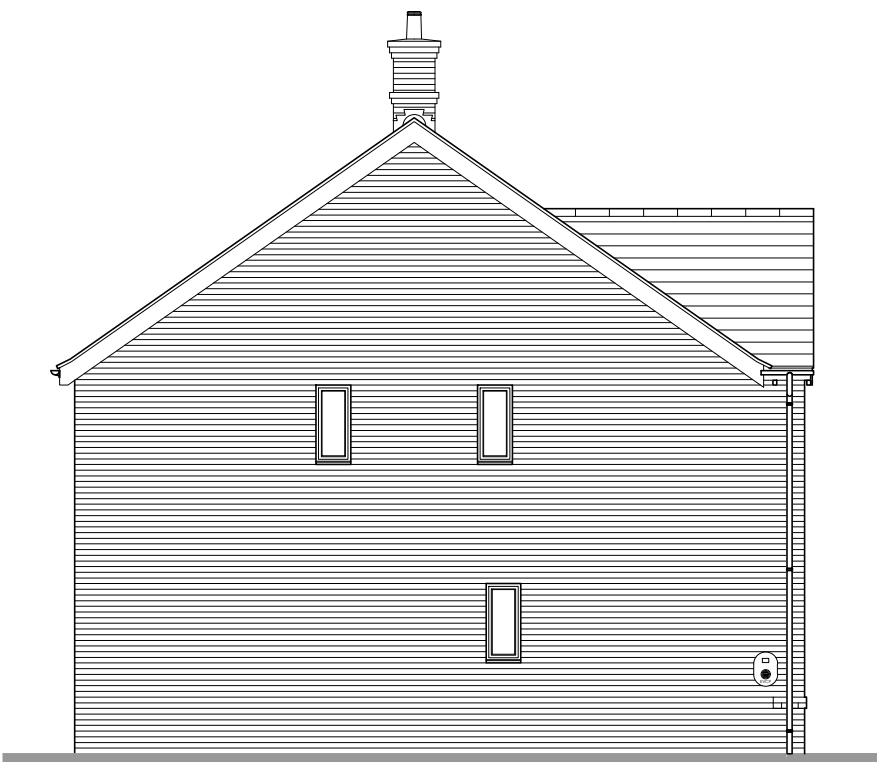

Side Elevation
scale 1:100



Drawing Title	Proposed Elevations			
Drawing Status	Planning			

-	-					-	-	-
Rev						Drawn by	Checked by	Date
Project Title						E		
Phase 3, West Sompting								
Knebworth - NDSS / M4(2)								
Structure Area - 107.6 m ²						(1158 ft ²)		
NDSS Area - 106.2 m ²						(1143 ft ²)		
Date	May 2026			Scale	1:100 @ A3		Drawn	Chkd By
							AT	LJ
Dwg. Ref.						Dwg. No.		Rev.
612_PL_Ph3_Kn						_E2		-