


Plots
As - 5/6; 109/110; 128/129; 164/165; 251/252
Opp - 7/8; 113/114; 160/161; 200/201; 257/258



Front Elevation
scale 1:100




Side Elevation
scale 1:100

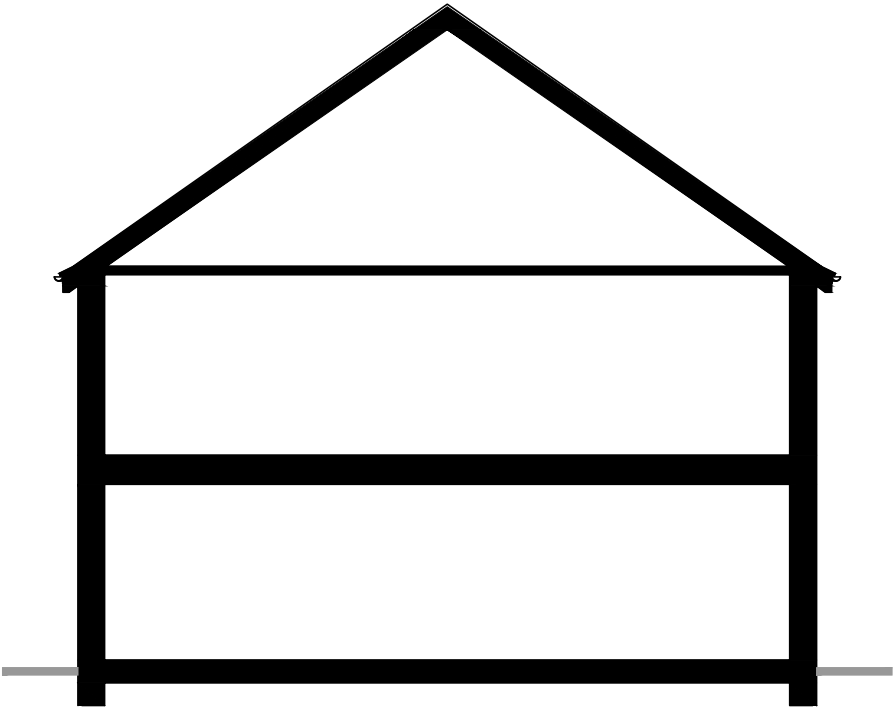

Section
scale 1:100



Side Elevation
scale 1:100

 



Drawing Title Proposed Elevations		Date April 2026	Scale 1:100 @ A3	Drawn AT	Chkd By LJ
Drawing Status Planning		Dwg. Ref. 612_PL_Ph3_Ro		Dwg No. _E1	Rev. -

Rev		Drawn by	Checked by	Date
-	-	-	-	-

Project Title
Phase 3, West Sompting
Rockcliffe - NDSS / M4(2)
Structure Area - 60.0 m² (646 ft²)
NDSS Area - 58.8 m² (632ft²)

E