






Front Elevation
scale 1:100

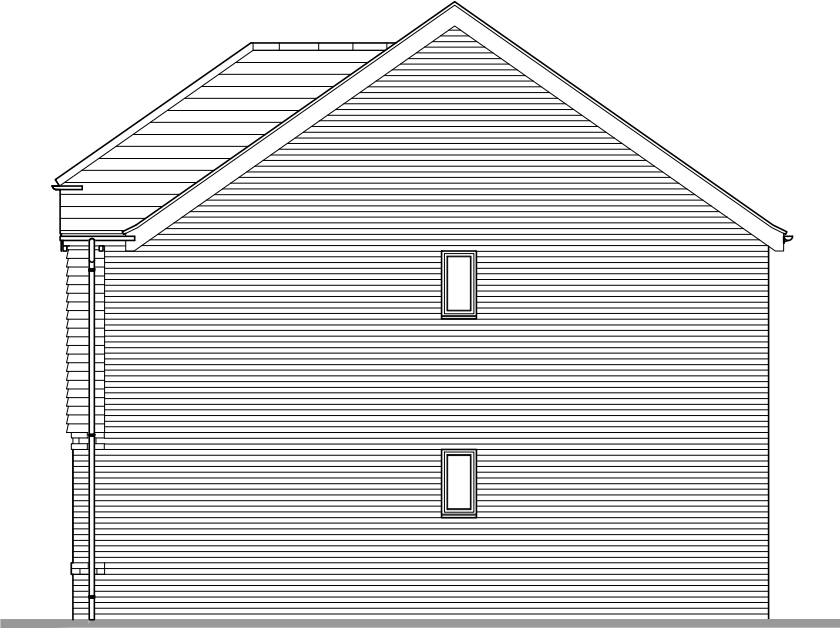


Side Elevation
scale 1:100

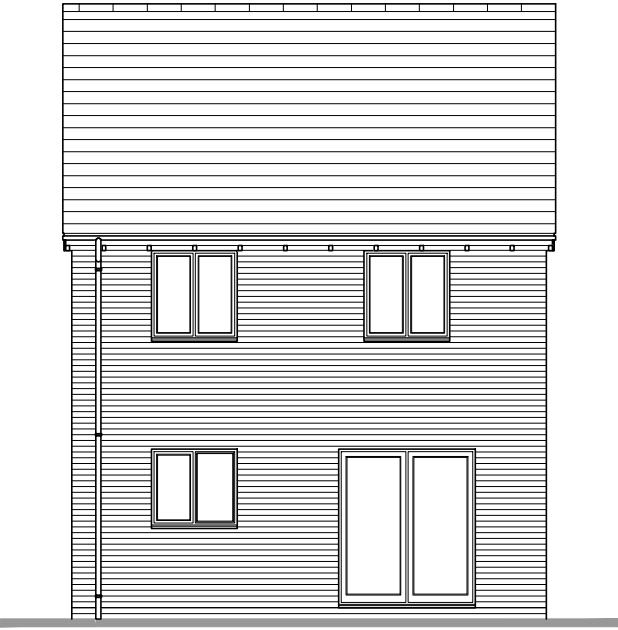

Rear Elevation
scale 1:100

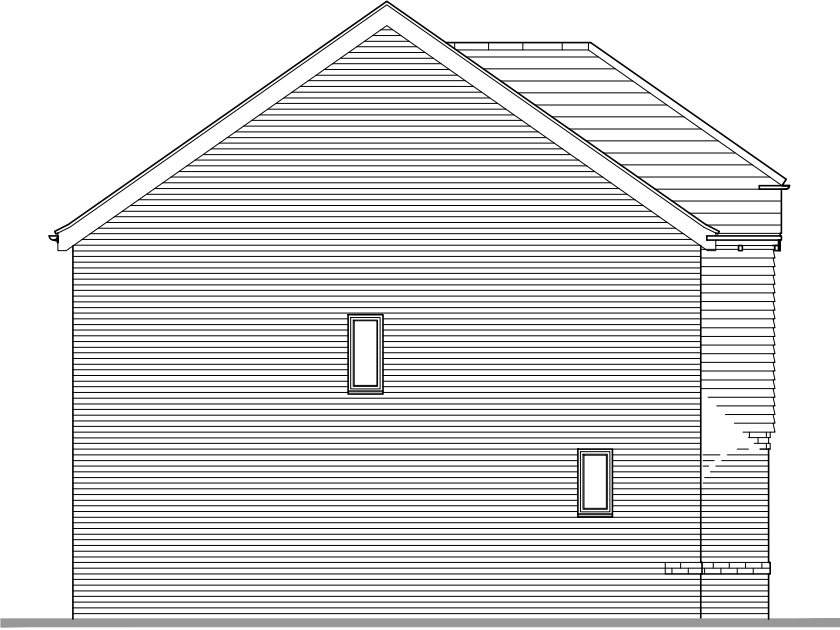

Side Elevation
scale 1:100

 



Drawing Title Proposed Elevation		Date May 2026	Scale 1:100 @ A3	Drawn AT	Chkd By LJ
Drawing Status Planning		Dwg. Ref. 612_PL_Ph3_Sh		Dwg. No. _E1	Rev.

Rev		Drawn by	Checked by	Date
-	-	-	-	-

Project Title
Phase 3, West Sompting
Sherwood - NDSS / M4(2)
Structure Area - 91.4m² (983 ft²)
NDSS Area - 90.0 m² (968 ft²)

E