


Plots
As - 152, 204, 212
Opp - 151, 203, 211




Front Elevation
scale 1:100

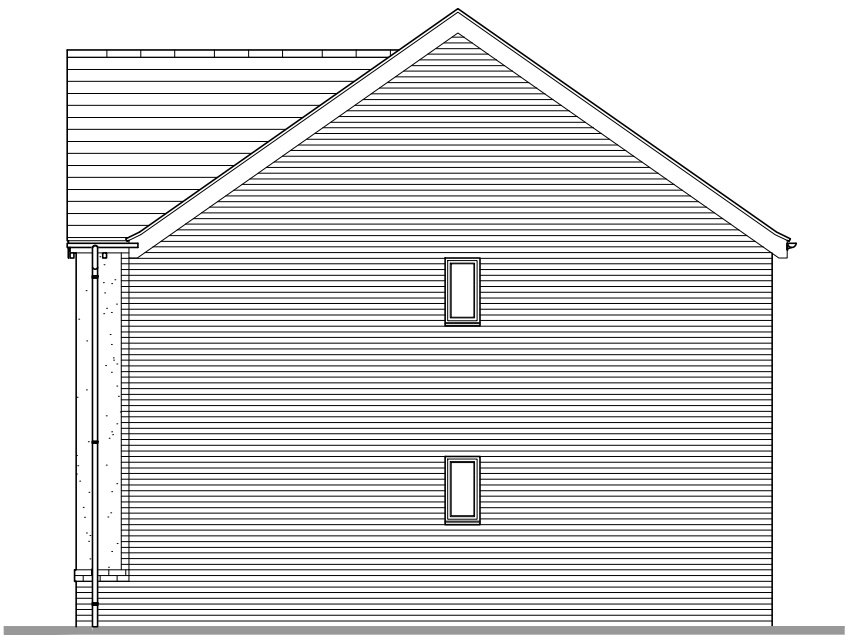


Side Elevation
scale 1:100



Rear Elevation
scale 1:100

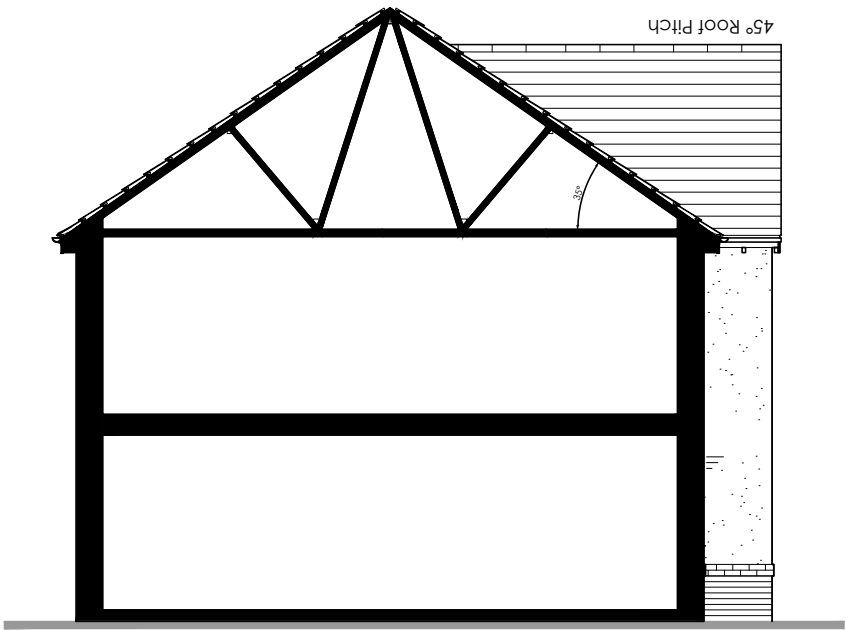

Side Elevation / Section
scale 1:100

 

 Persimmon	Project Title				
	Phase 3, West Sompting Sherwood - NDSS / M4(2) Structure Area - 91.4m ² (983 ft ²) NDSS Area - 90.0 m ² (968 ft ²)				
Drawing Title	Date	Scale	Drawn	Chkd By	
Proposed Elevation	May 2026	1:100 @ A3	AT	LJ	
Drawing Status	Dwg. Ref.	Dwg. No.		Rev.	
Planning	612_PL_Ph3_Sh	_E2			