






Front Elevation  
scale 1:100

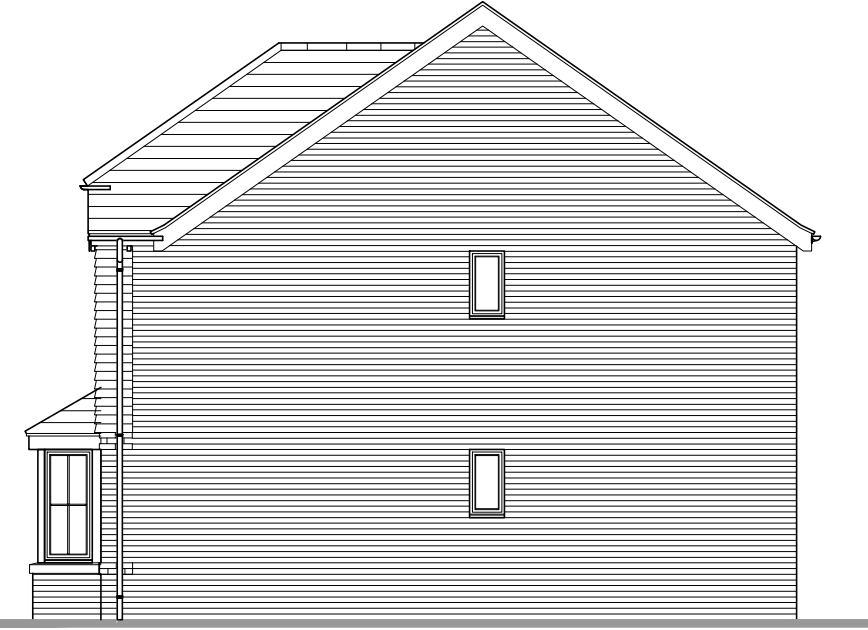


Side Elevation  
scale 1:100

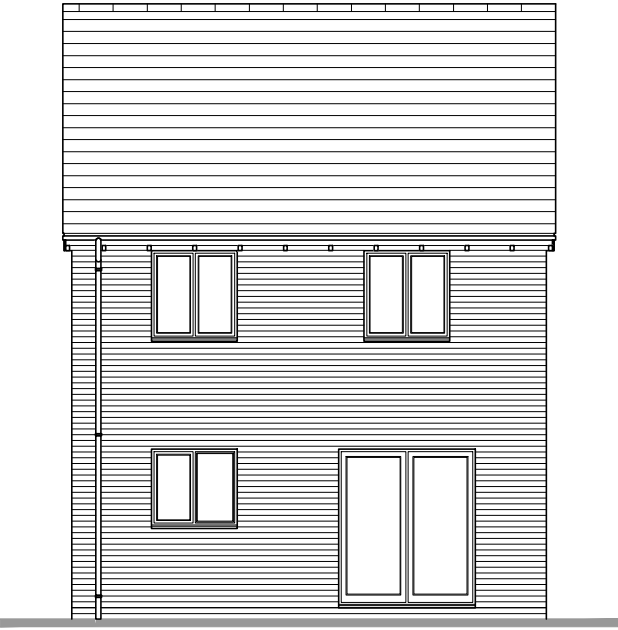

Rear Elevation  
scale 1:100

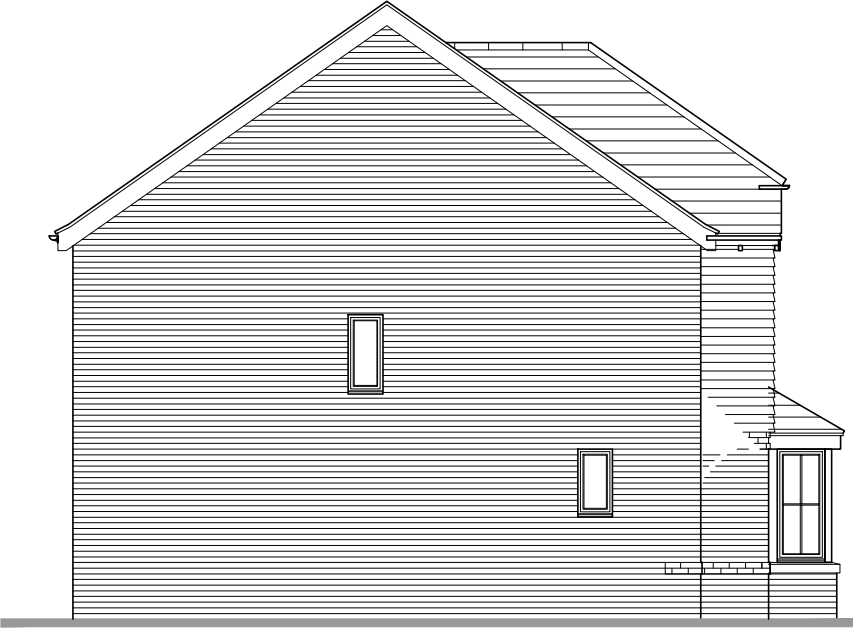

Side Elevation  
scale 1:100

 



|                                     |  |                            |                     |                 |               |
|-------------------------------------|--|----------------------------|---------------------|-----------------|---------------|
| Drawing Title<br>Proposed Elevation |  | Date<br>May 2026           | Scale<br>1:100 @ A3 | Drawn<br>AT     | Chkd By<br>LJ |
| Drawing Status<br>Planning          |  | Dwg. Ref.<br>612_PL_Ph3_Sh |                     | Dwg. No.<br>_E3 | Rev.          |

|   |  |          |            |      |  |
|---|--|----------|------------|------|--|
| Project Title<br>Phase 3, West Sompting<br>Sherwood - NDSS / M4(2)<br>Structure Area - 91.4m <sup>2</sup> (983 ft <sup>2</sup> )<br>NDSS Area - 90.0 m <sup>2</sup> (968 ft <sup>2</sup> ) |  |          |            |      |  |
| Rev   |  | Drawn by | Checked by | Date |  |
| -   |  | -        | -          | -    |  |

E