

AD: NDSS / M4.2

Compliance Notes:

Credentials:

Regulation	Compliance
NDSS	Yes
M4(2)	Yes
M4(3)	No

Particulars:

Type:	2 Storey Dwelling
Bedrooms:	3 Bedroom (1 Double, 2 Single)
Storage allocation:	2.9m²
Occupation:	4 Person

Gross Areas:	m²	ft²
Ground Floor	45m²	484ft²
First Floor	45m²	484ft²


Total	90.00m²	968ft²
-------	---------	--------

Nationally Described Space Standard [NDSS]


Description	Min Standards	Compliance
Criteria	3Bed 4Person	-
Min Gross Area	84m²	Yes
Min Storage	2.5m²	Yes

Manoeuvring and Activity Legend:

- Ground Floor Circulation Zone.
(Approved Document Part M4.2)
- First Floor Circulation Zone.
(Approved Document Part M4.2)
- Sanitary Activity Zone.
(Approved Document Part M4.2)

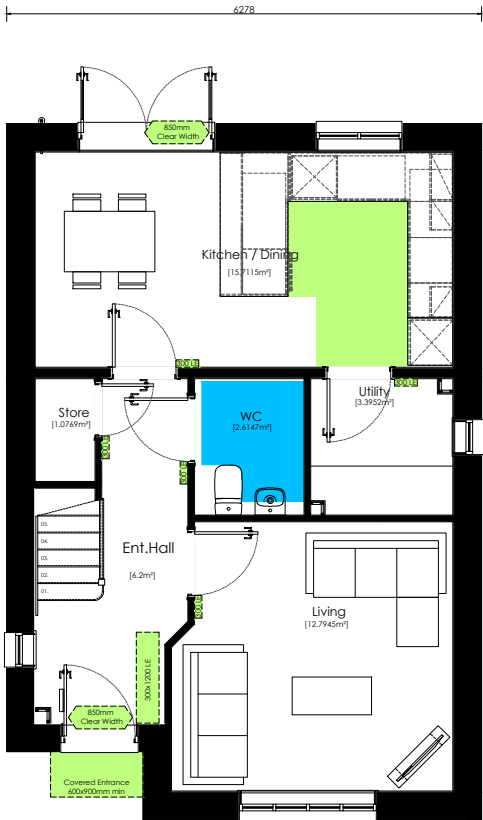

Ground Floor Plan
scale 1:100

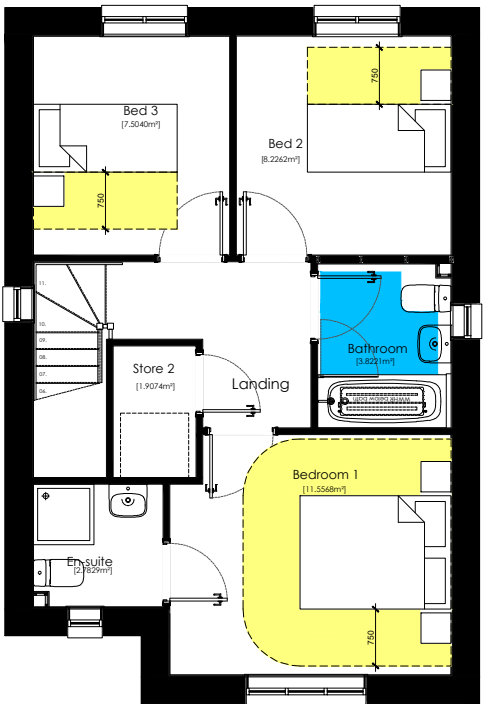

First Floor Plan
scale 1:100



Drawing Title
Compliance_Plans - NDSS / M4.2

Drawing Status
Planning

Project Title
Phase 3, West Sompting
Sherwood - NDSS / M4(2)
Structure Area - 91.4m² (983 ft²)
NDSS Area - 90.0 m² (968 ft²)

Date
May 2026

Dwg. Ref.
612_PL_Ph3_Sh

Scale
1:100 @ A3

Dwg. No.
_P1

Drawn
AT

Chkd By
LJ

Rev.

Rev		Drawn by	Checked by	Date

E