

AD: NDSS / M4.2

Compliance Notes:

Credentials:

Regulation	Compliance
NDSS	Yes
M4(2)	Yes
M4(3)	No

Particulars:

Type:	2 Storey Dwelling
Bedrooms:	3 Bedroom (1 Double, 2 Single)
Storage allocation:	2.9m²
Occupation:	4 Person

Gross Areas:	m²	ft²
Ground Floor	45m²	484ft²
First Floor	45m²	484ft²

Total	90.00m²	968ft²
-------	---------	--------

Nationally Described Space Standard [NDSS]


Description	Min Standards	Compliance
Criteria	3Bed 4Person	-
Min Gross Area	84m²	Yes
Min Storage	2.5m²	Yes

Manoeuvring and Activity Legend:

- Ground Floor Circulation Zone.
(Approved Document Part M4.2)
- First Floor Circulation Zone.
(Approved Document Part M4.2)
- Sanitary Activity Zone.
(Approved Document Part M4.2)



Ground Floor Plan
scale 1:100

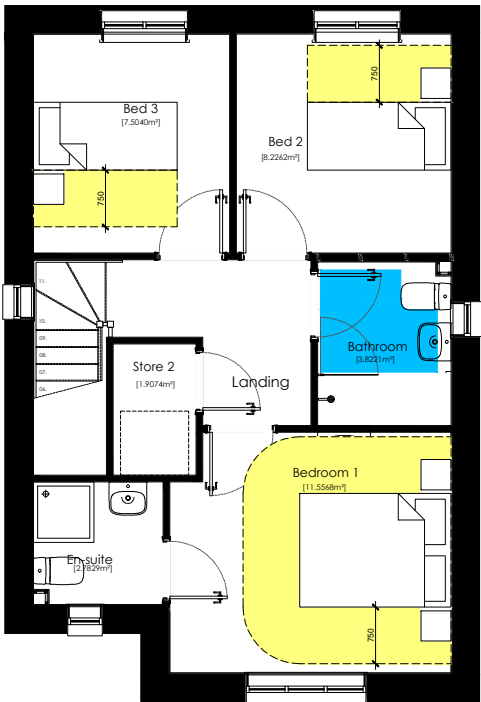

First Floor Plan
scale 1:100



Drawing Title
Compliance_Plans - NDSS / M4.2

Drawing Status
Planning

Rev	Drawn by	Checked by	Date
-	-	-	-
Project Title Phase 3, West Sompting Sherwood - NDSS / M4(2) Structure Area - 91.4m² (983 ft²) NDSS Area - 90.0 m² (968 ft²)			
Date May 2026	Scale 1:100 @ A3	Drawn AT	Chkd By LJ
Dwg. Ref. 612_PL_Ph3_Sh	Dwg. No. _P3	Rev.	