



Plots
As - 186, 231
Opp - 185, 232




Front Elevation
scale 1:100

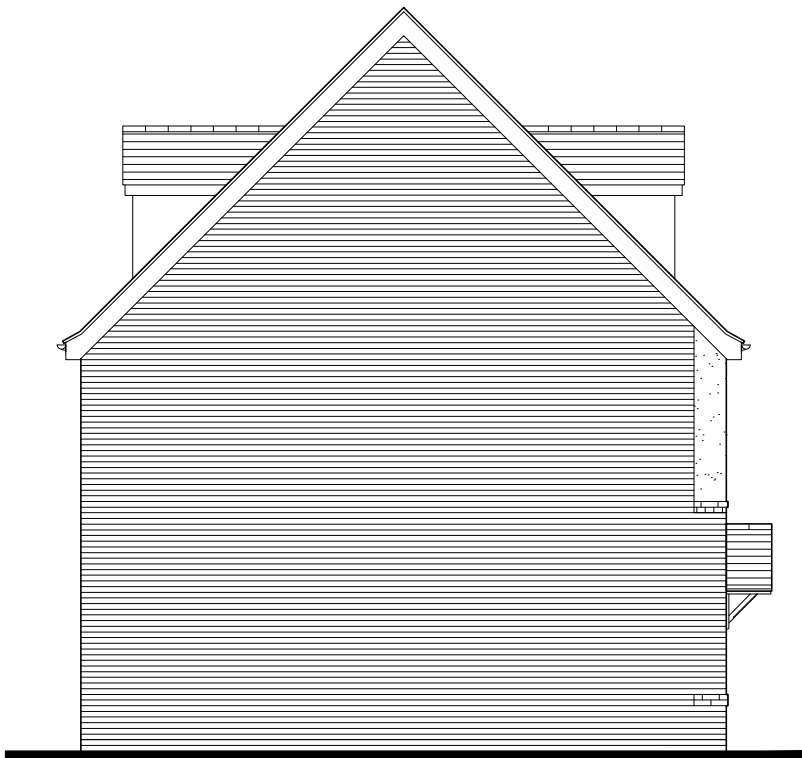

Side Elevation
scale 1:100

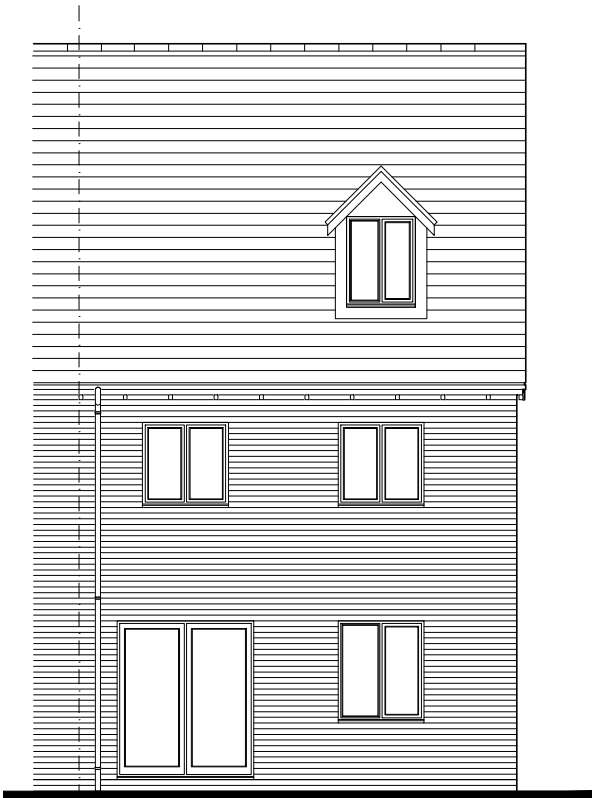

Rear Elevation
scale 1:100

 



Drawing Title Proposed Elevations		Date April 2026	Scale 1:100 @ A3	Drawn AT	Chkd By LJ
Drawing Status Planning		Dwg. Ref. 612_PL_Ph3_Ta		Dwg. No. _E1	Rev.

Rev		Drawn by	Checked by	Date

Project Title

Phase 3, West Sompting
Tamar - NDSS / M4(2)
Structure Area - 113.5m² (1254 ft²)
NDSS Area - 112.2 m² (1207 ft²)

E