



Plots
As - 249
Opp - 260




Front Elevation
scale 1:100

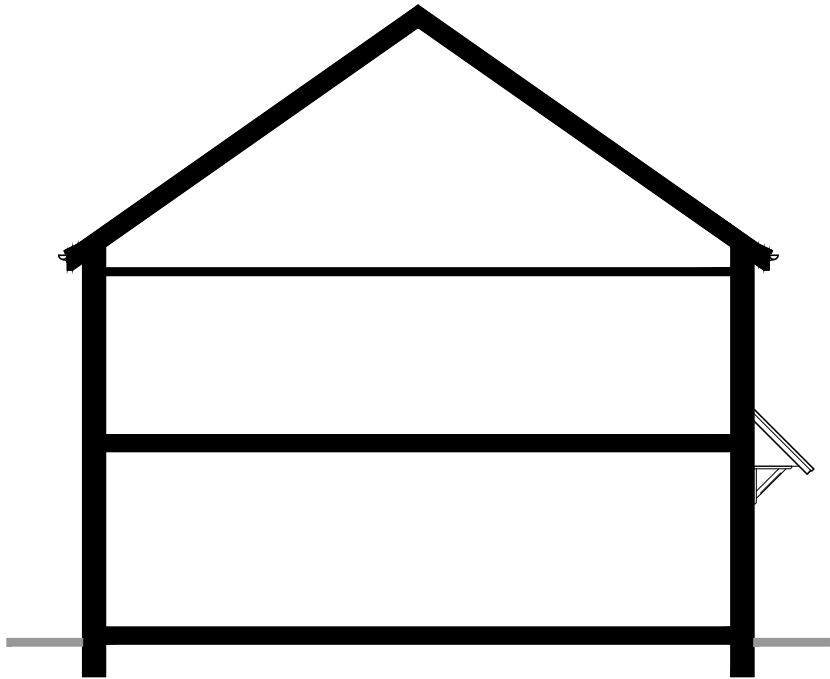

Section
scale 1:100

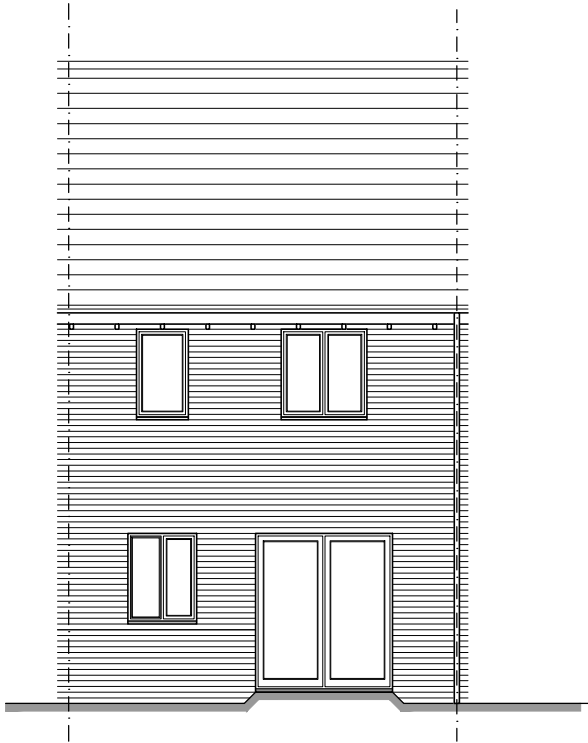

Rear Elevation
scale 1:100

 

Drawing Title
Proposed Elevations

Drawing Status
Planning

-	-	-	-	-
Rev		Drawn by	Checked by	Date
Project Title Phase 3, West Sompting Wareham - NDSS / M4(2) Structure Area - 79.8m ² (859 ft ²) NDSS Area - 79.5 m ² (856 ft ²)				
Date April 2026	Scale 1:100 @ A3	Drawn AT	Chkd By LJ	
Dwg. Ref. 612_PL_Ph3_Wa		Dwg. No. _E2	Rev.	