



Plots
As - 14, 23
Opp - 13, 22




Front Elevation
scale 1:100

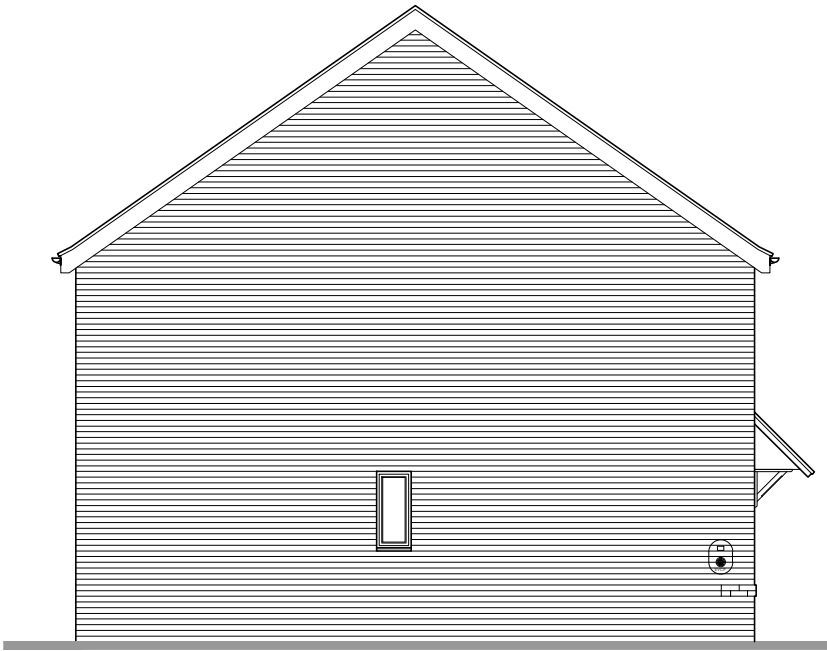

Side Elevation
scale 1:100

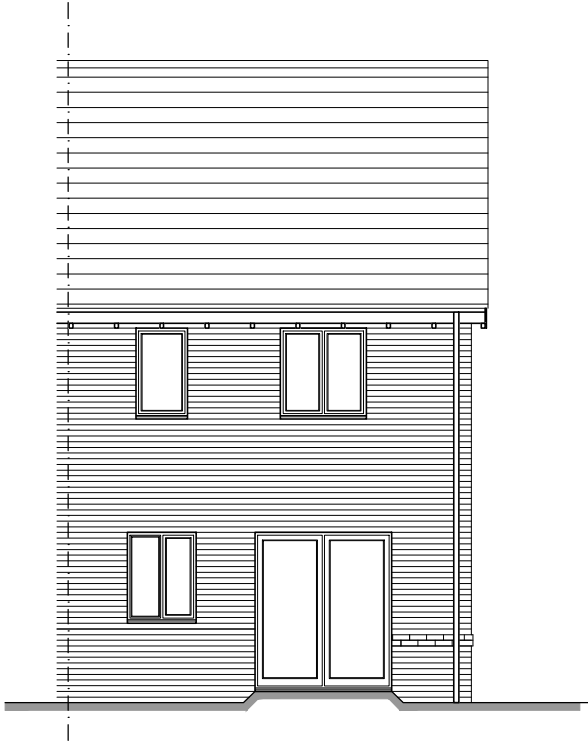

Rear Elevation
scale 1:100

 

Persimmon	Project Title				
	Phase 3, West Sompting Wareham - NDSS / M4(2) Structure Area - 79.8m ² (859 ft ²) NDSS Area - 79.5 m ² (856 ft ²)				
Drawing Title	Date	Scale	Drawn	Chkd By	
Proposed Elevations	April 2026	1:100 @ A3	AT	LJ	
Drawing Status	Dwg. Ref.		Dwg. No.	Rev.	
Planning	612_PL_Ph3_Wa		_E3		