



Plots
As - 19
Opp - 17

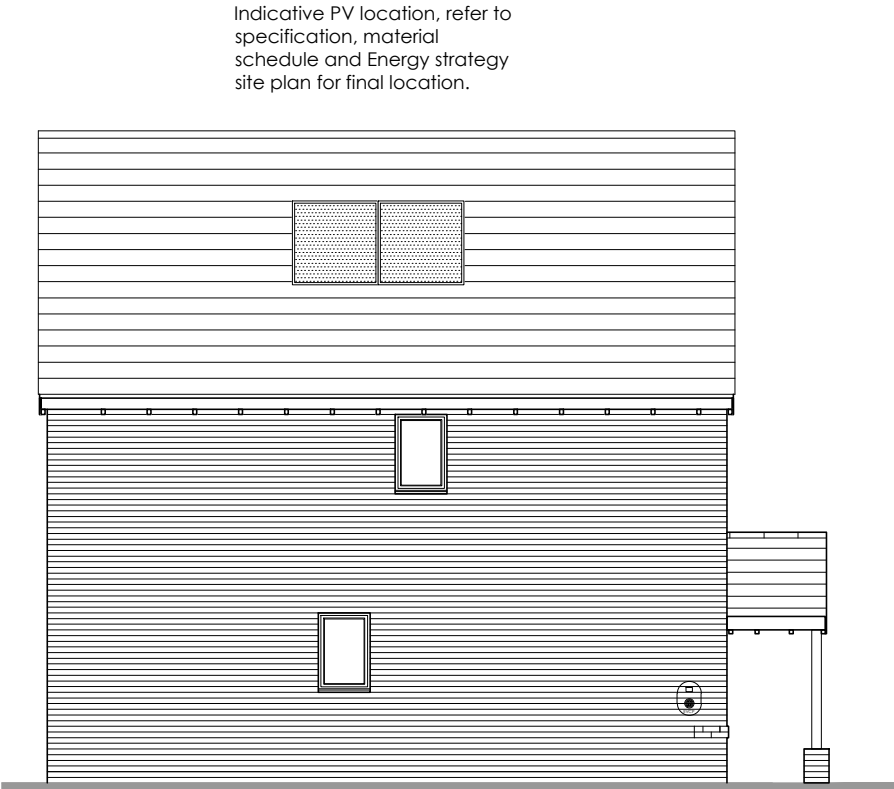


Front Elevation
scale 1:100



Side Elevation
scale 1:100

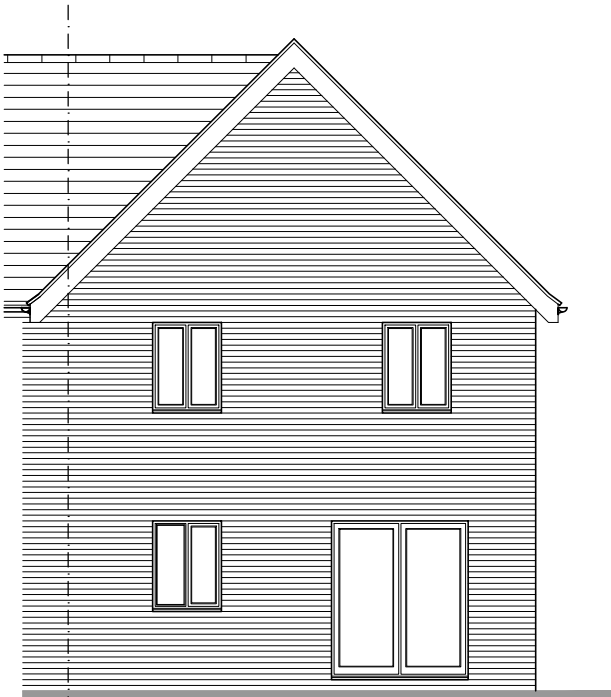

Rear Elevation
scale 1:100

 

Drawing Title
Proposed Elevations

Drawing Status
Planning

-	-	-	-	-
Rev			Drawn by	Checked by
Project Title				
Phase 3, West Sompting				
Winterfold - NDSS / M4(3)				
Structure Area - 96.0 m ² (1033 ft ²)				
NDSS Area - 94.6 m ² (1018 ft ²)				
Date	Scale	Drawn	Chkd By	
April 2026	1:100 @ A3	AT	LJ	
Dwg. Ref.		Dwg. No.	Rev.	
612_PL_Ph3_Wt		_E1		