



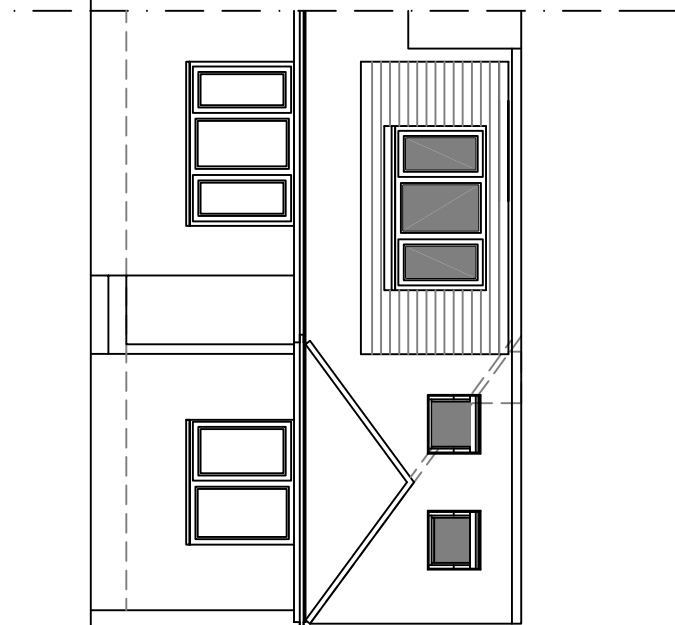

8 South Facing Front Elevation

1m 2m 3m 4m 5m 6m 7m 8m 9m 10m


1:100 Scale Bar

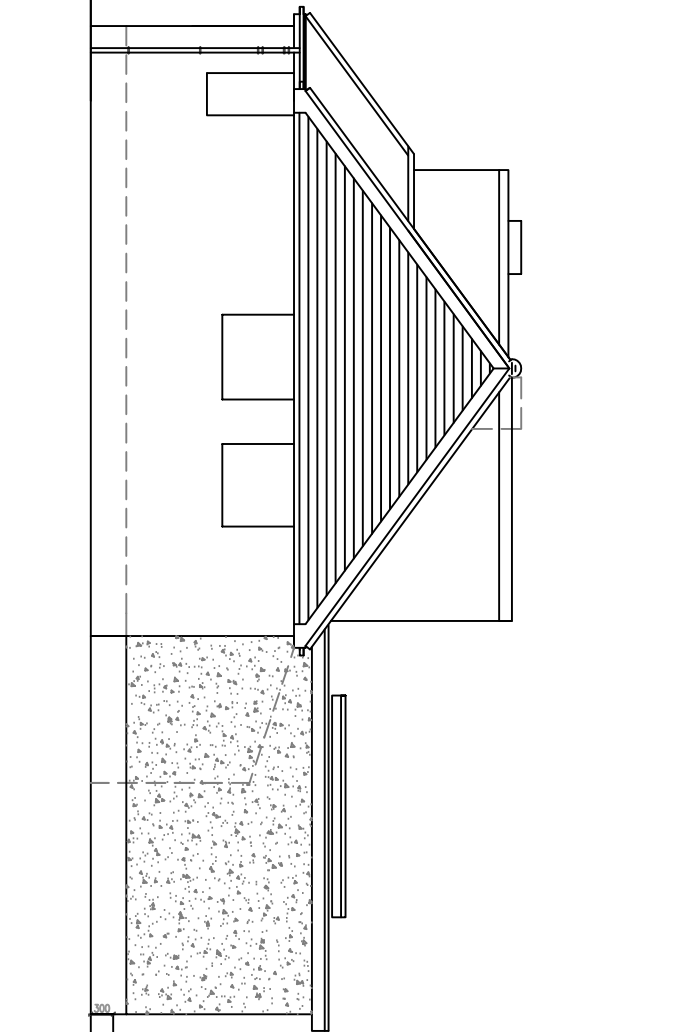

9 East Facing Side Elevation

1m 2m 3m 4m 5m 6m 7m 8m 9m 10m


1:100 Scale Bar

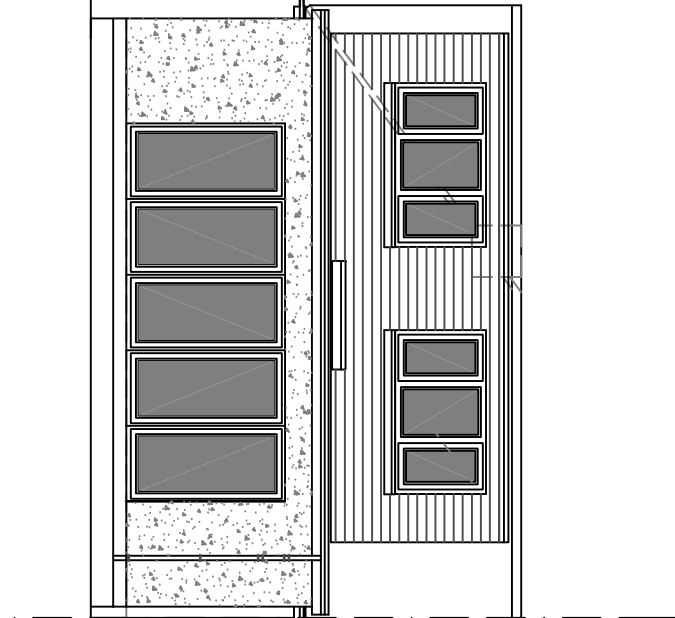

10 North Facing Rear Elevation

1m 2m 3m 4m 5m 6m 7m 8m 9m 10m


1:100 Scale Bar

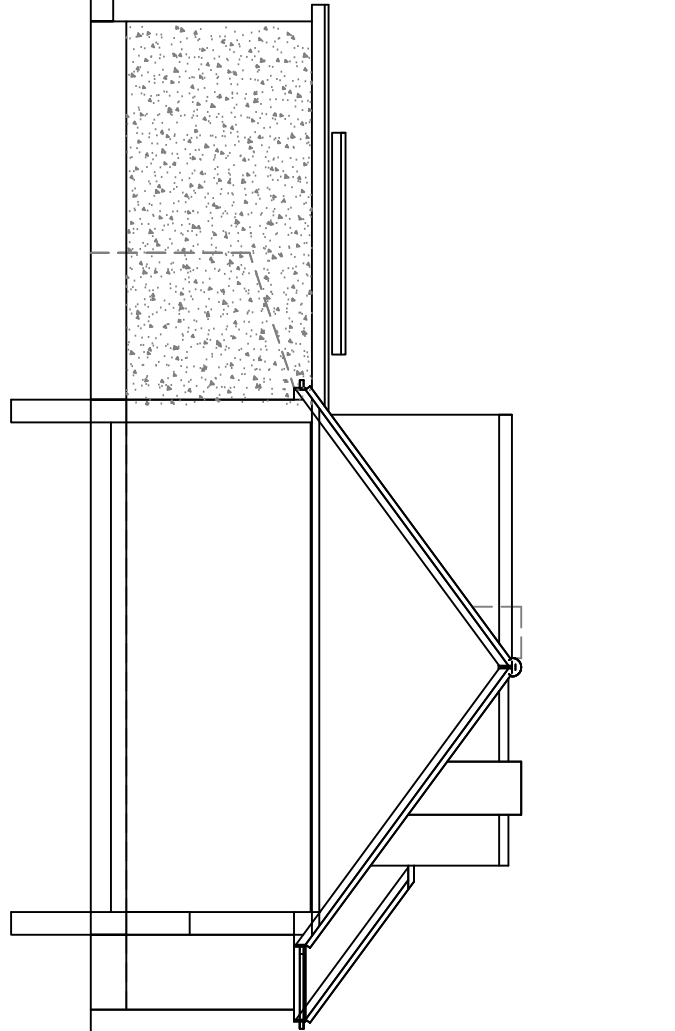

11 West Facing Side Elevation

1m 2m 3m 4m 5m 6m 7m 8m 9m 10m

1:100 Scale Bar

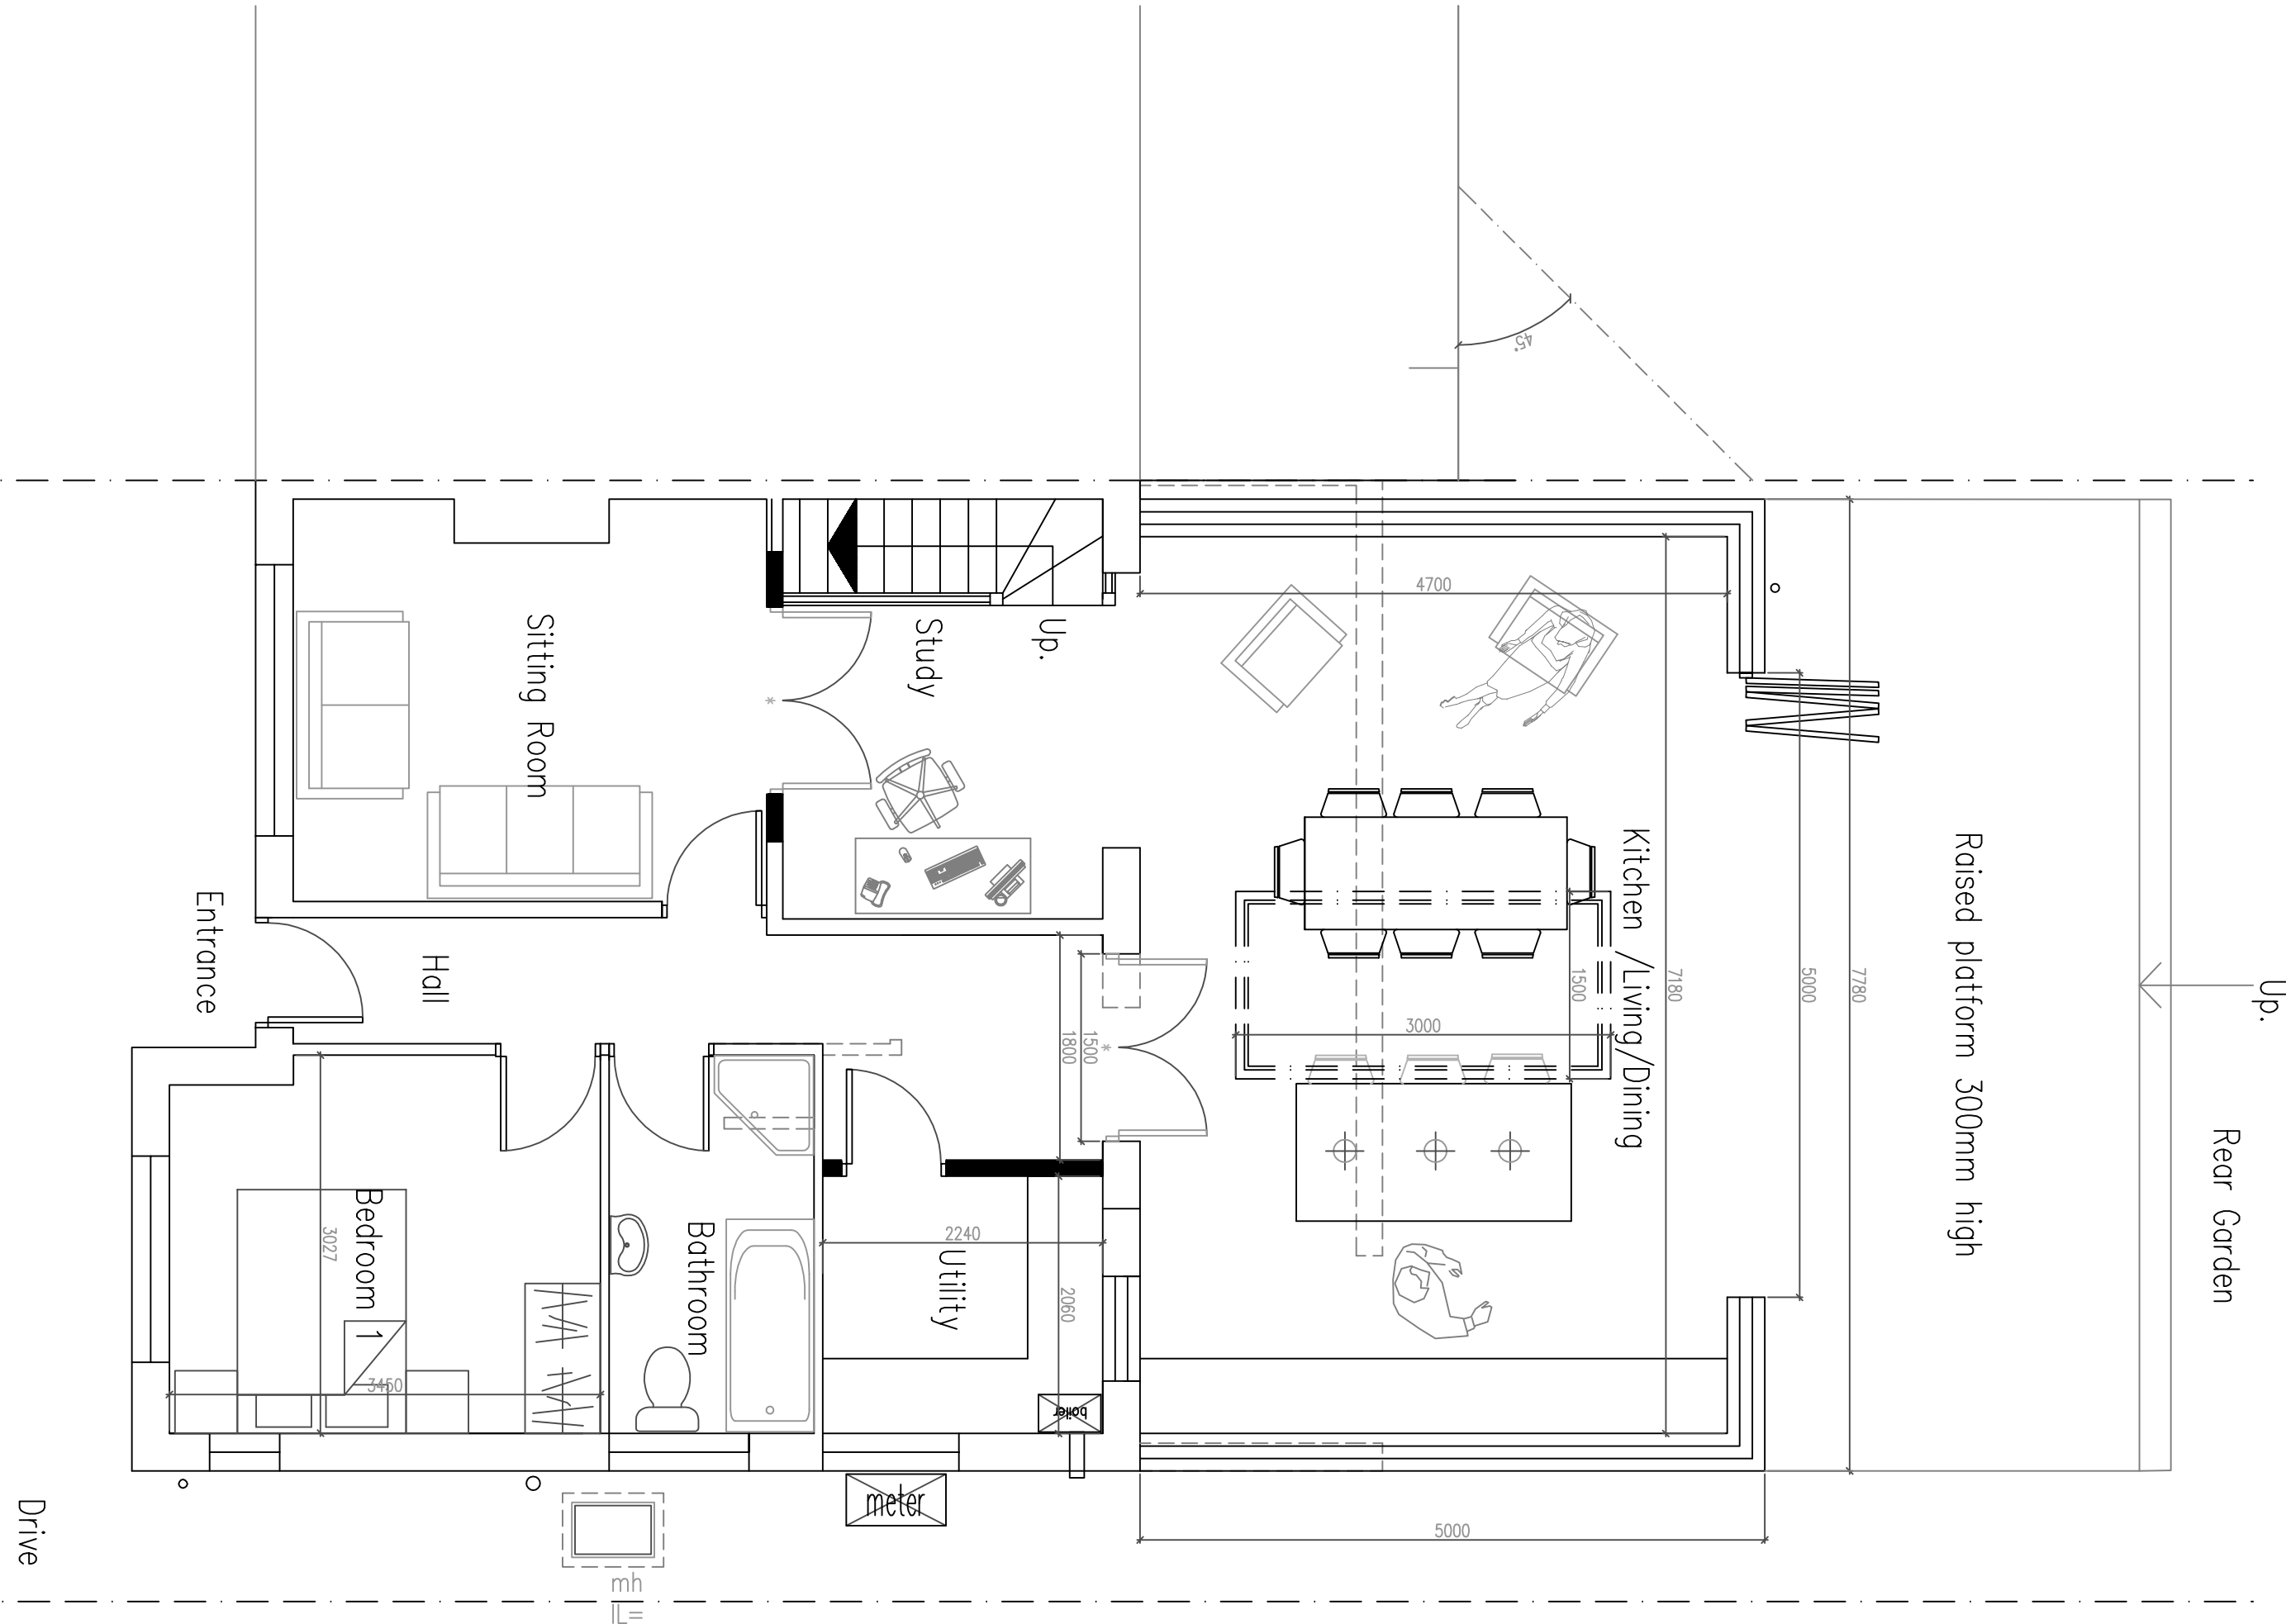

6 Ground Floor Plan

1:50 Scale Bar

1m 2m 3m 4m 5m 6m 7m 8m 9m 10m



7 First Floor Plan

1:50 Scale Bar

1m 2m 3m 4m 5m 6m 7m 8m 9m 10m

DO NOT SCALE FROM THIS DRAWING EXCEPT FOR PLANNING AS PHOTOGRAPHS WILL BE SUBJECT TO DISTORTION DURING PRINTING. ANY DISCREPANCIES MUST BE BROUGHT TO THE ATTENTION OF THE ARCHITECT IMMEDIATELY. THE CONTRACTOR MUST VERIFY ALL DIMENSIONS BY SITE MEASUREMENT BEFORE ORDERING MATERIALS OR MANUFACTURING COMPONENTS. APPROXIMATE DIMENSIONS WILL BE ACCEPTABLE IF PROVEN TO BE OF EQUAL OR HIGHER PERFORMANCE AND NOT IN CONFLICT WITH OTHER ELEMENTS. FOUNDATIONS/FLOOR CONSTRUCTION DESIGNED BY STRUCTURAL ENGINEER TO SUIT LOCAL SOIL CONDITIONS PROXIMITY TO TREES ETC. ALL TO BE APPROVED BY BUILDING CONTROL.

Project:
Proposed
roof conversion/extension
and internal alterations At:
93 North Farm Road
Lancing
West Sussex

Drawing title:
Plans & Elevations As Proposed

Client:
Joe Montague

© Copyright of:
Architectural & Planning Services
7 Ervingham Rd
Shoreham By Sea
West Sussex
BN43 5NQ
01273 441009
email: ben@bjwarchitectural.co.uk
website: bjwarchitectural.co.uk

Scale:
1:50 1:100
Paper size:
A1

Date:
6.7.2026
Drawn:
BJW

Dwg. No.
02
Rev'n

Note: All dimensions to be given on site.