


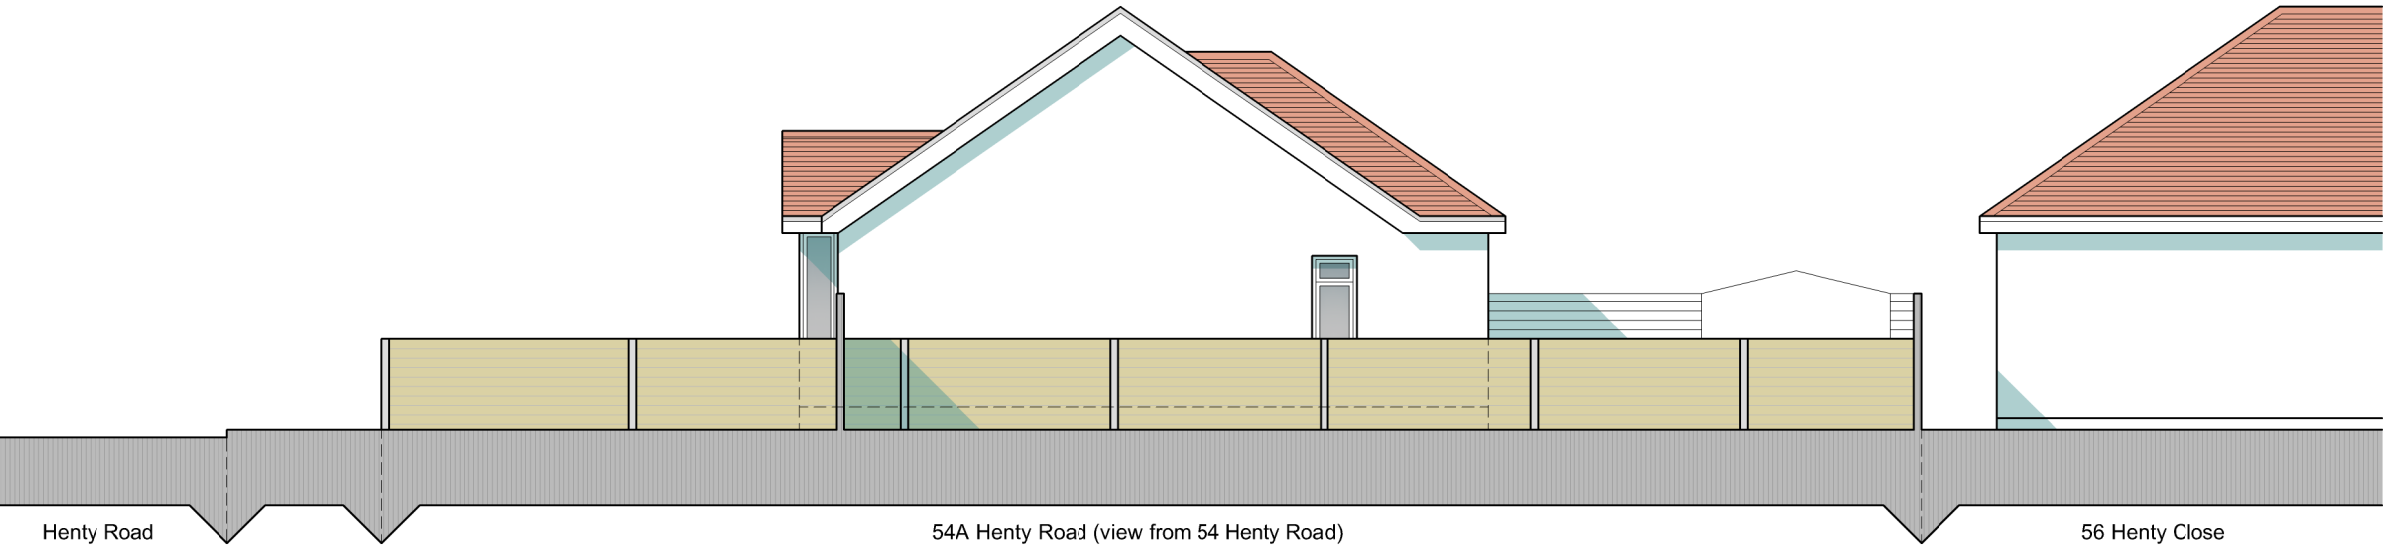

Existing side / east elevation from 54 Henty Road scale 1:100 @A3



Planning issue

A 12.08.2025 Minor amendment

rev.	date	
------	------	--

No dimensions to be scaled from this drawing. Any dimensions shown on the drawing should be checked on site.

This drawing has been produced for Planning purposes only and should not be used as a Technical or Building Regulations drawing and must not be used for Construction purposes in any way.

This drawing is copyright and should not be reproduced without the permission of the Architects.

client
Mr Tony Gravenor

project
**54A Henty Road
Worthing**

drawing
Existing elevation

scale **Shown@A3** date **Aug 2025** drawn

2d St Johns Road
Hove, East Sussex BN3 2FB
tel: 01273 203230
email:info@taarchitects.co.uk

Turner Associates
Architects and Planning Consultants

TA 1605 / 05

rev.

A