



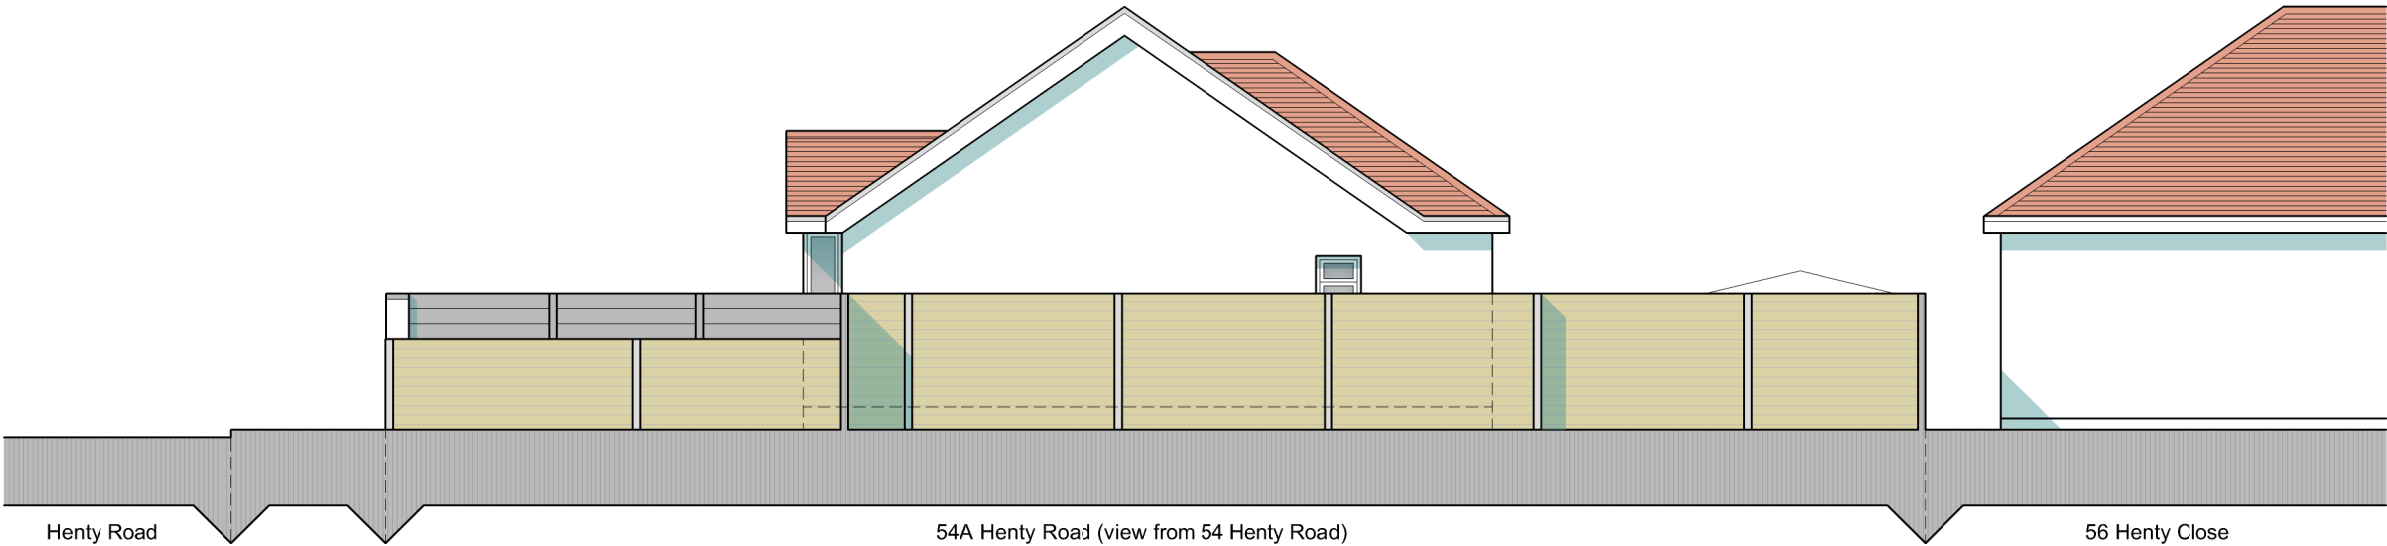

Proposed side / east elevation from 54 Henty Road scale 1:100 @A3

 

Planning issue

A 12.08.2026 Minor amendment

rev.	date	
No dimensions to be scaled from this drawing. Any dimensions shown on the drawing should be checked on site.		
This drawing has been produced for Planning purposes only and should not be used as a Technical or Building Regulations drawing and must not be used for Construction purposes in any way.		
This drawing is copyright and should not be reproduced without the permission of the Architects.		
client	Mr Tony Gravenor	
project	54A Henty Road Worthing	
drawing	Proposed elevation	
scale	Shown@A3	date Aug 2025 drawn

2d St Johns Road
Hove, East Sussex
BN3 2FB

tel: 01273 203230
email:info@taarchitects.co.uk



Turner Associates
Architects and Planning Consultants

TA 1605 / 14	rev. A
--------------	-----------