


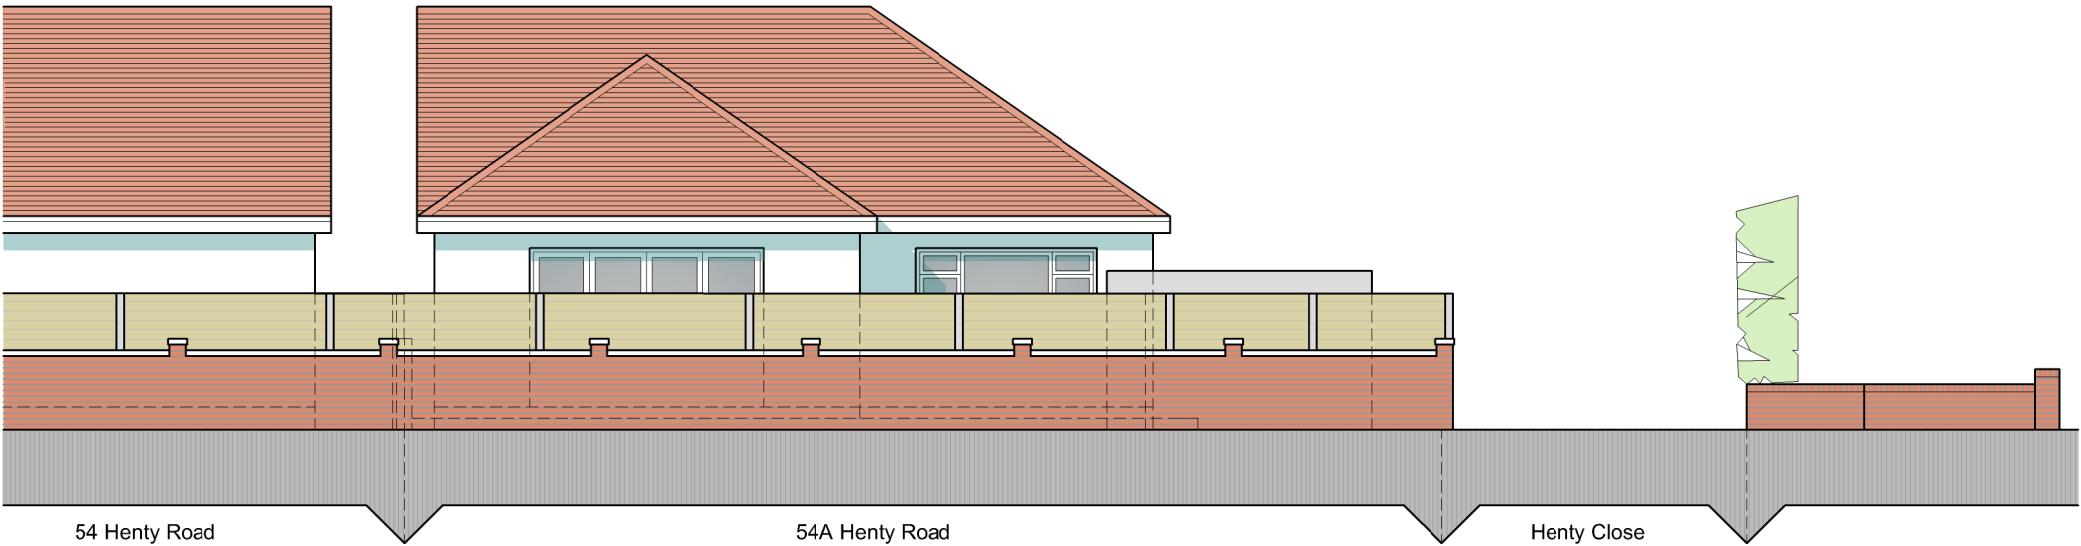

Proposed rear / north elevation from 56 Henty Close
showing boundary treatments scale 1:100 @A3



Planning issue

rev.	date	
No dimensions to be scaled from this drawing. Any dimensions shown on the drawing should be checked on site.		
This drawing has been produced for Planning purposes only and should not be used as a Technical or Building Regulations drawing and must not be used for Construction purposes in any way.		
This drawing is copyright and should not be reproduced without the permission of the Architects.		
client	Mr Tony Gravenor	
project	54A Henty Road Worthing	
drawing	Proposed elevation	
scale	Shown@A3	date Aug 2026 drawn
2d St Johns Road Hove, East Sussex BN3 2FB		
tel: 01273 203230 email:info@taarchitects.co.uk		



Turner Associates
Architects and Planning Consultants

TA 1605 / 15

rev.