

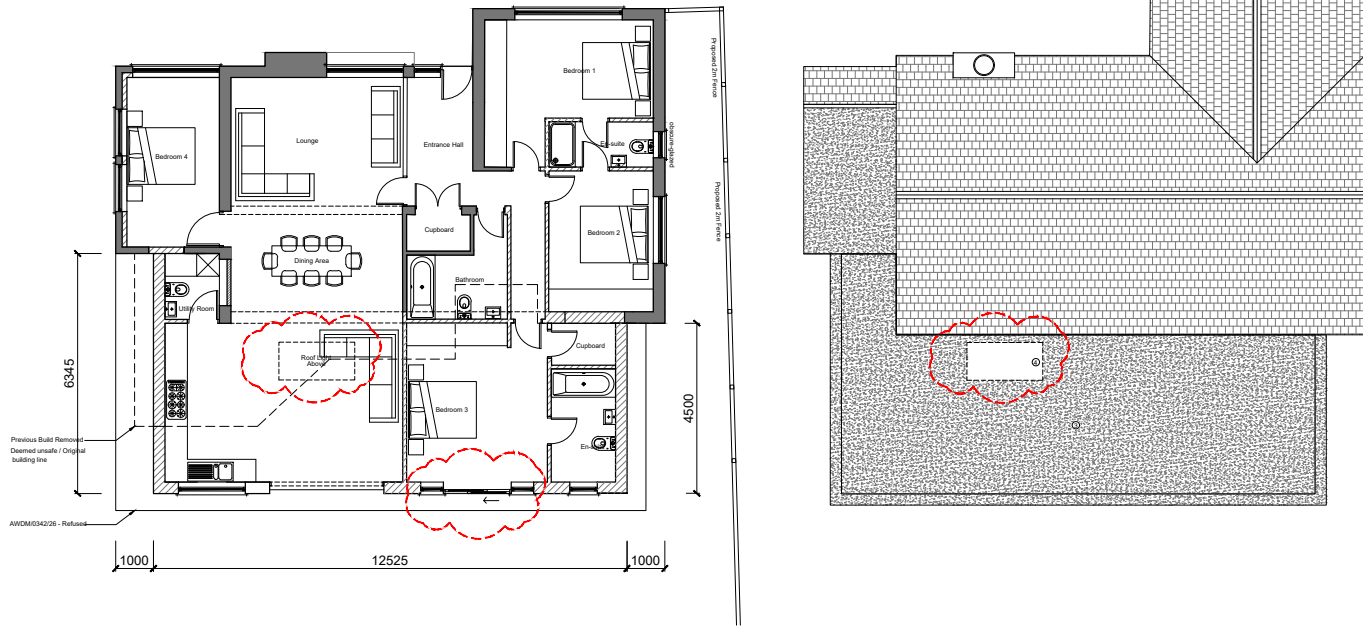


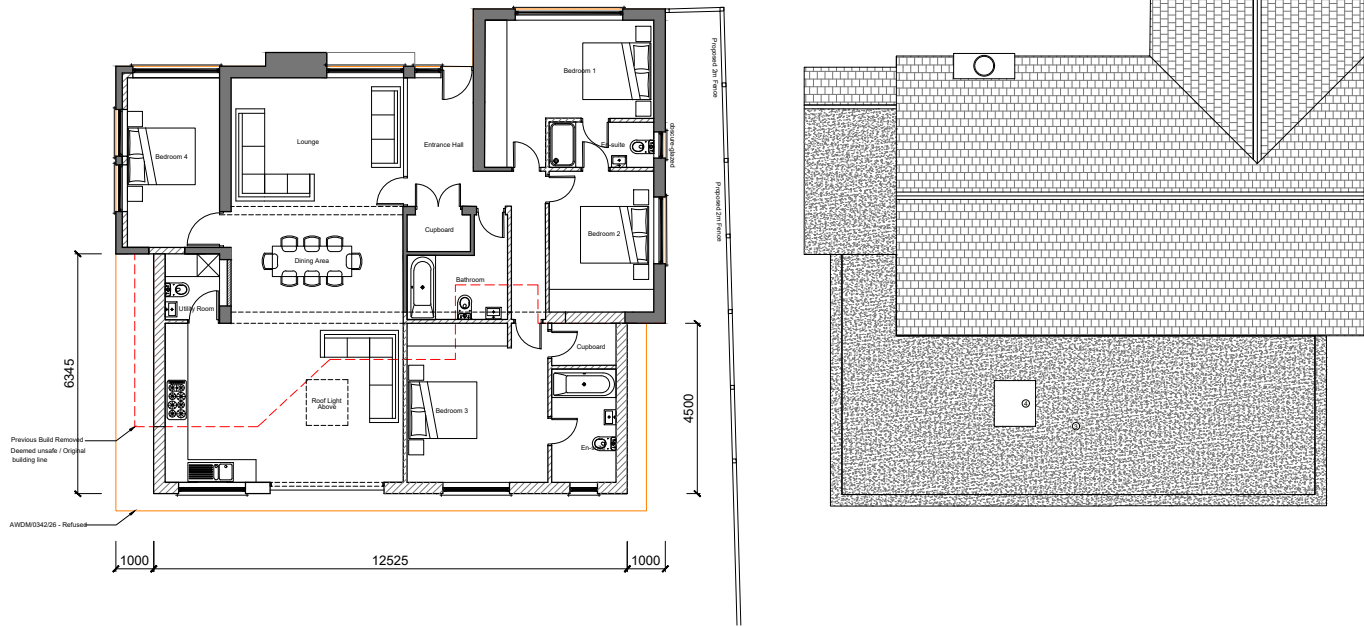


0 2m 10m 20m
scale 1:200

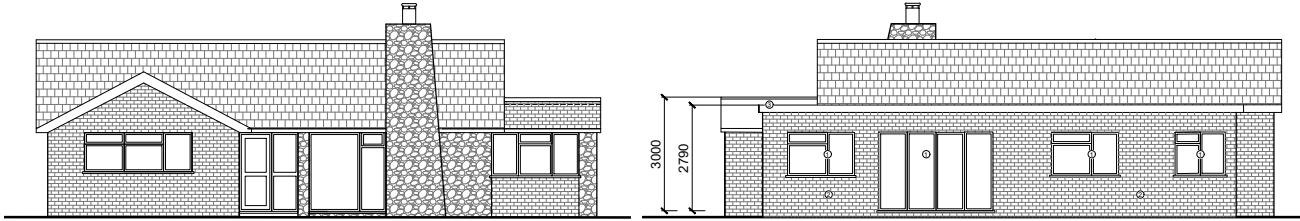

North Elevation

South Elevation

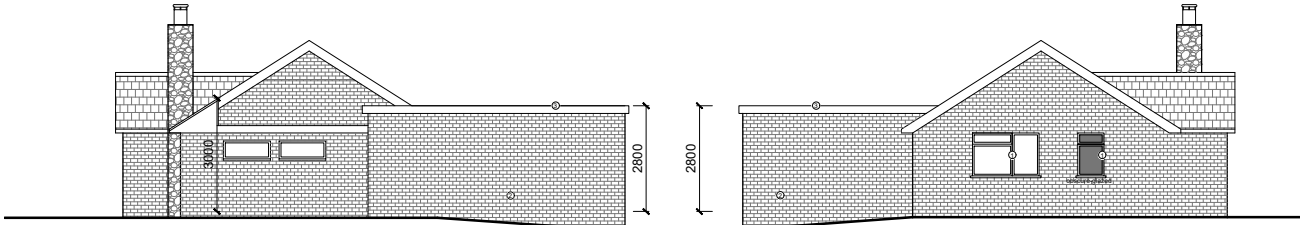

West Elevation


East Elevation

0 2m 10m 20m
scale 1:200

Finishes:


- 1.PVC Window/Door
- 2.Brick to match existing
- 3.Felt/GRP Roof
- 4.Roof Light

0 2m 10m 20m
scale 1:200

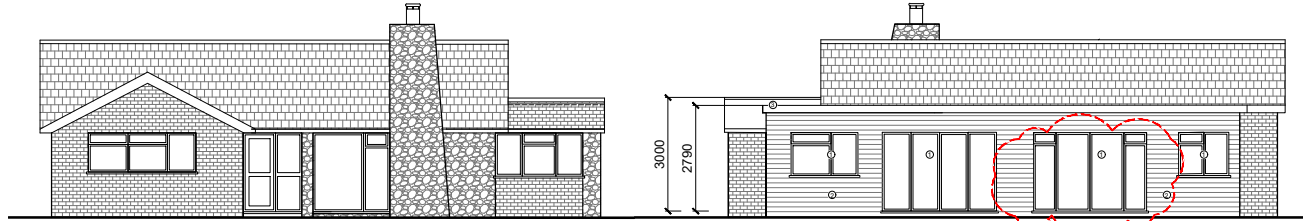

North Elevation

South Elevation

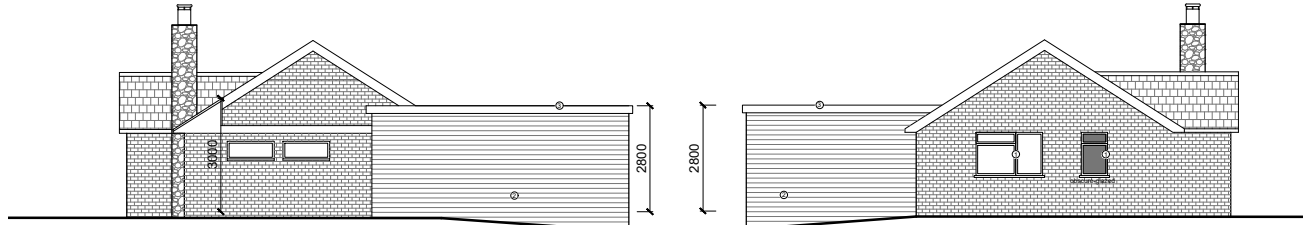

West Elevation

East Elevation

0 2m 10m 20m
scale 1:200

Finishes:

- 1.PVC Window/Door
- 2.Composite Cladding
- 3.Felt/GRP Roof
- 4.Roof Light



PROJECT 1479	DRAWING NO. P-300	SCALE 1:200 A3	1st	F
ADDRESS No.19 Hayling Gardens BN13 3AJ	DRAWING TITLE Approved & Proposed Plans & Elevations	DRAWN BY CRE8TIVE LINES - ROZ NOWAK	Oct 2026	

E: Cre8tivelines@outlook.com M:07500181917
22A Woodland Avenue, Worthing, BN13 3AF

THESE DRAWINGS ARE FOR PLANNING PERMISSION ONLY.
ALL MEASUREMENTS TO BE TAKEN ON SITE FOR BUILDING WORKS.