

Rev: A
Date: 20/03/2025
Rev. Description: North plot design

Client: Mr & Mrs M Najarian

Address: 6 Hauling Rise
Worthing
West Sussex
BN13 3AL

Project: Proposed detached dwelling

Scale: 1:50 1:100
Paper Size: A

Date: March 2025


Drawing No: 25/1601/01

Drawn By: AMR
Revision: A


Tony Rogers
Building Consultants

Address: 40 Dawn Crescent, Upper Beeding
West Sussex, BN44 3WH
Telephone: 01903 815225 Fax: 01903 815225

Rev: A
Date: 20/03/2025
Rev. Description: North plot design

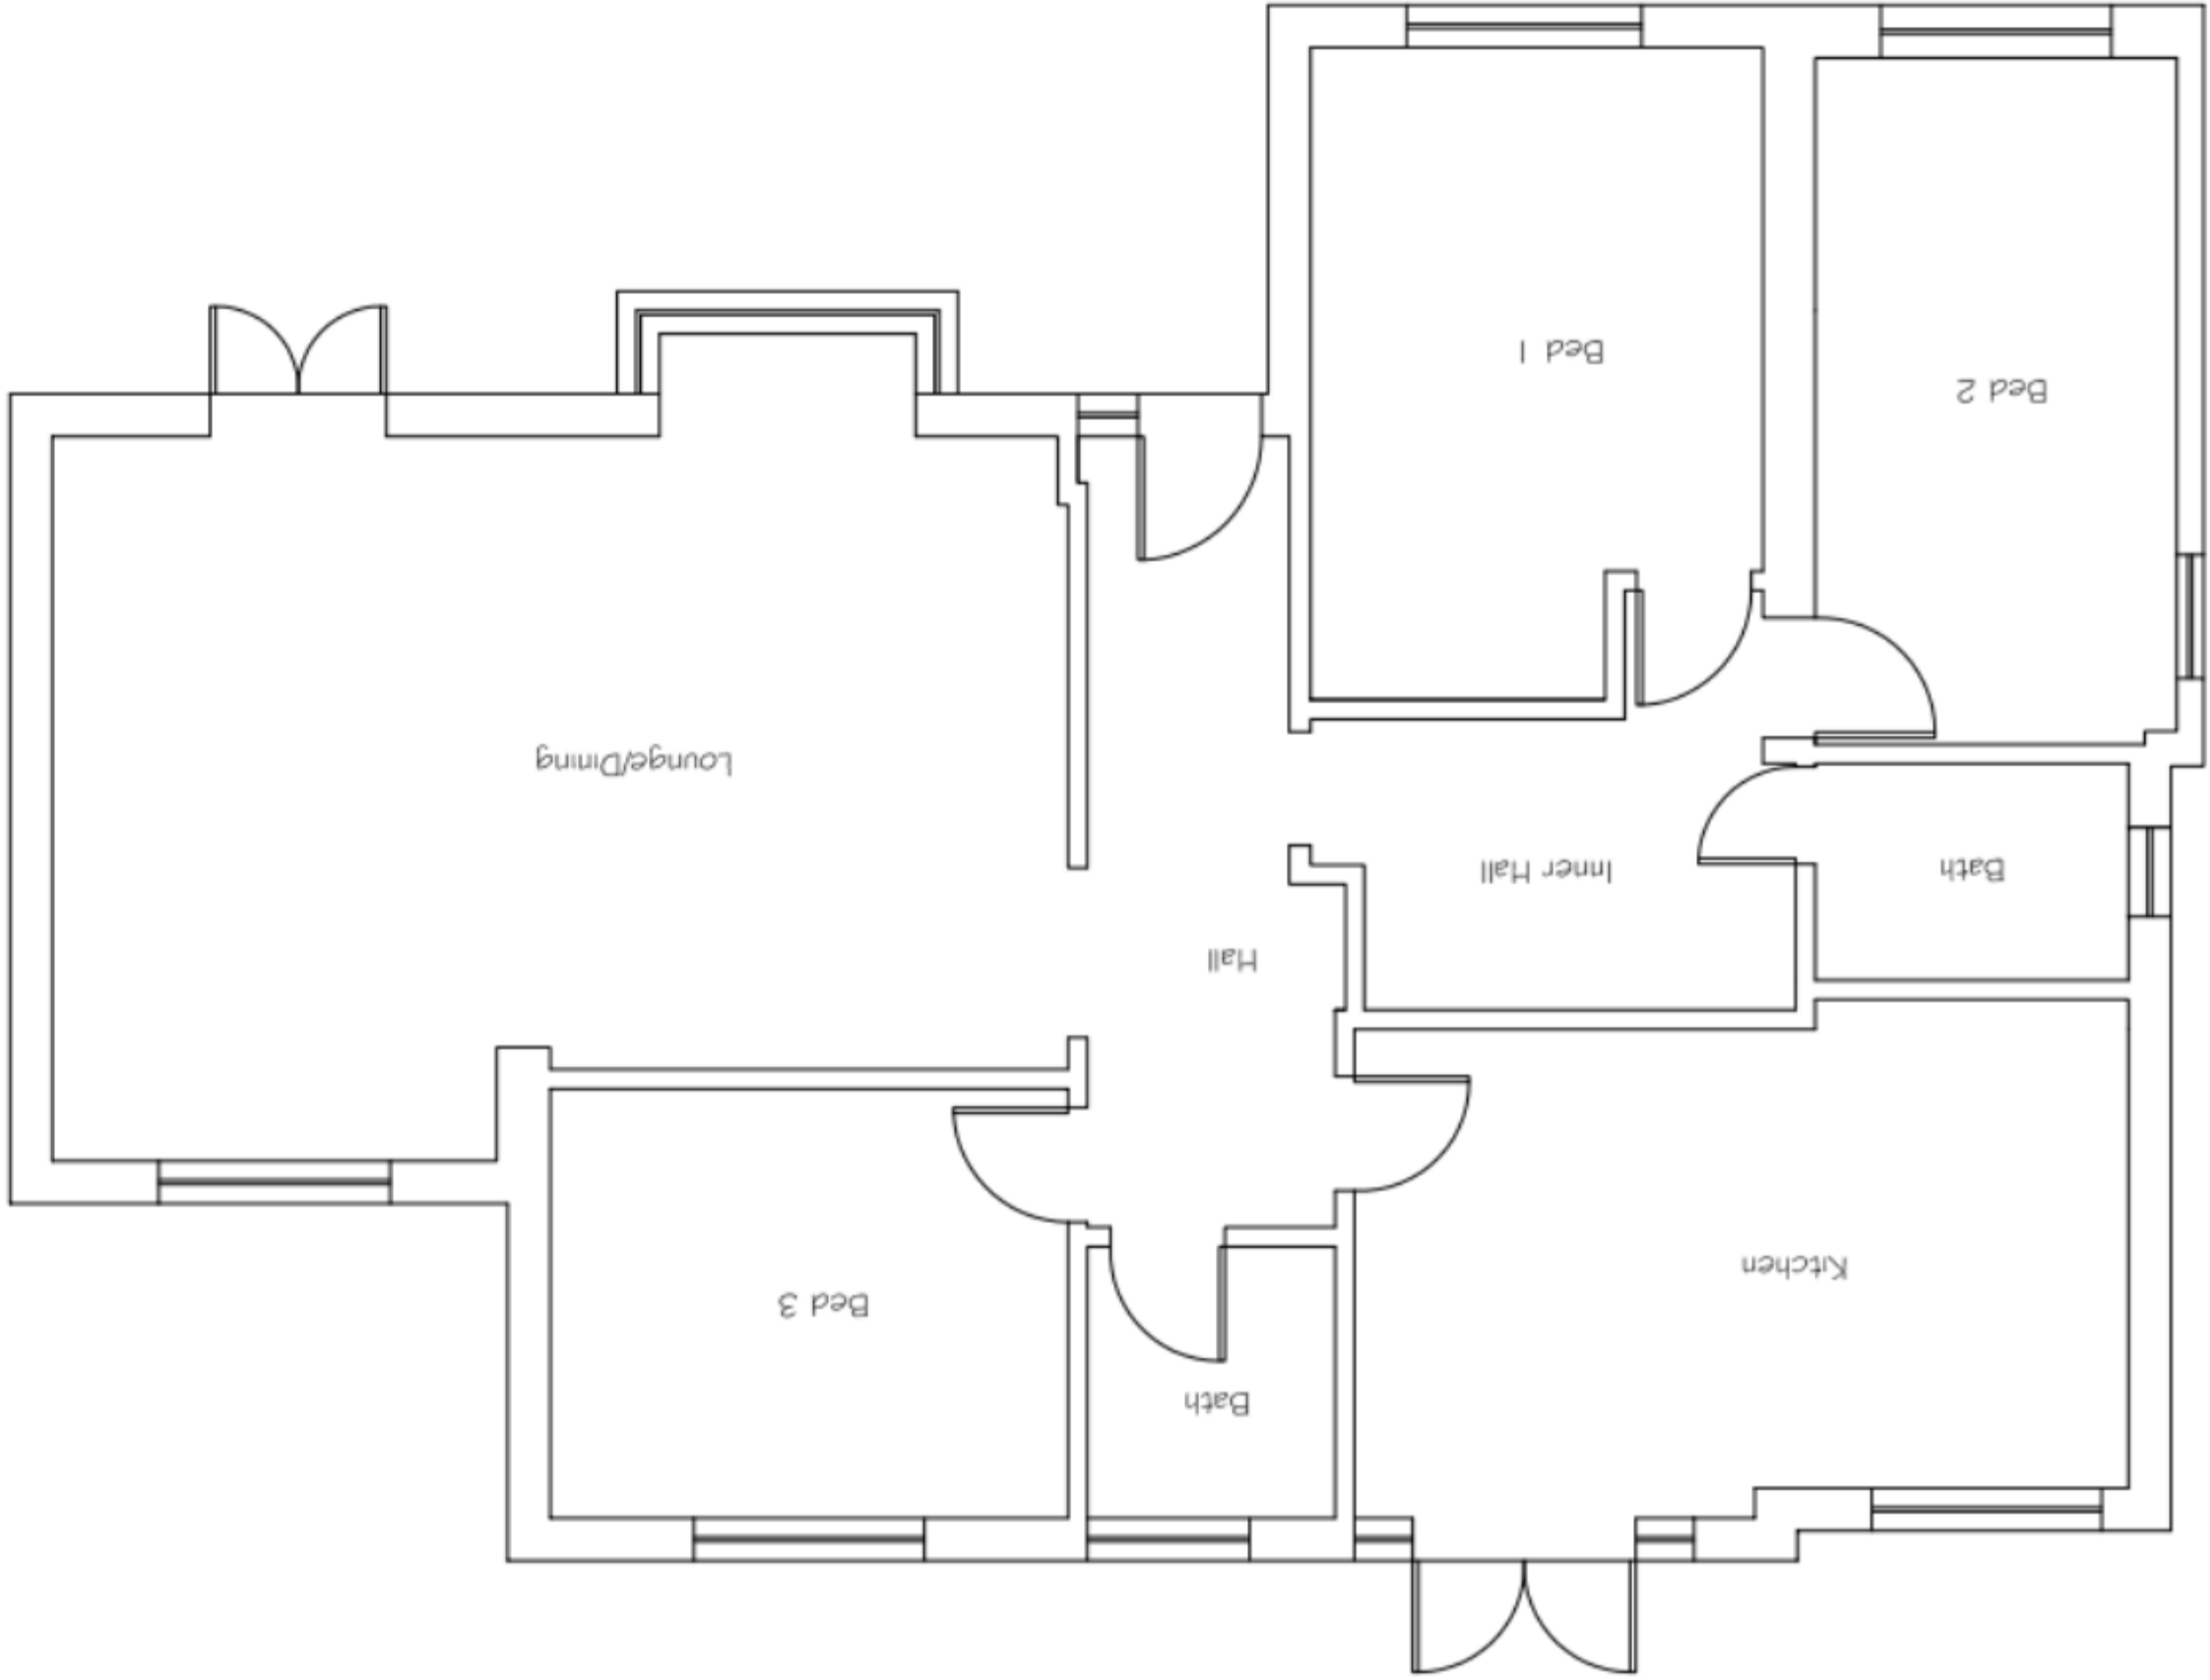

Existing Ground Floor Plan

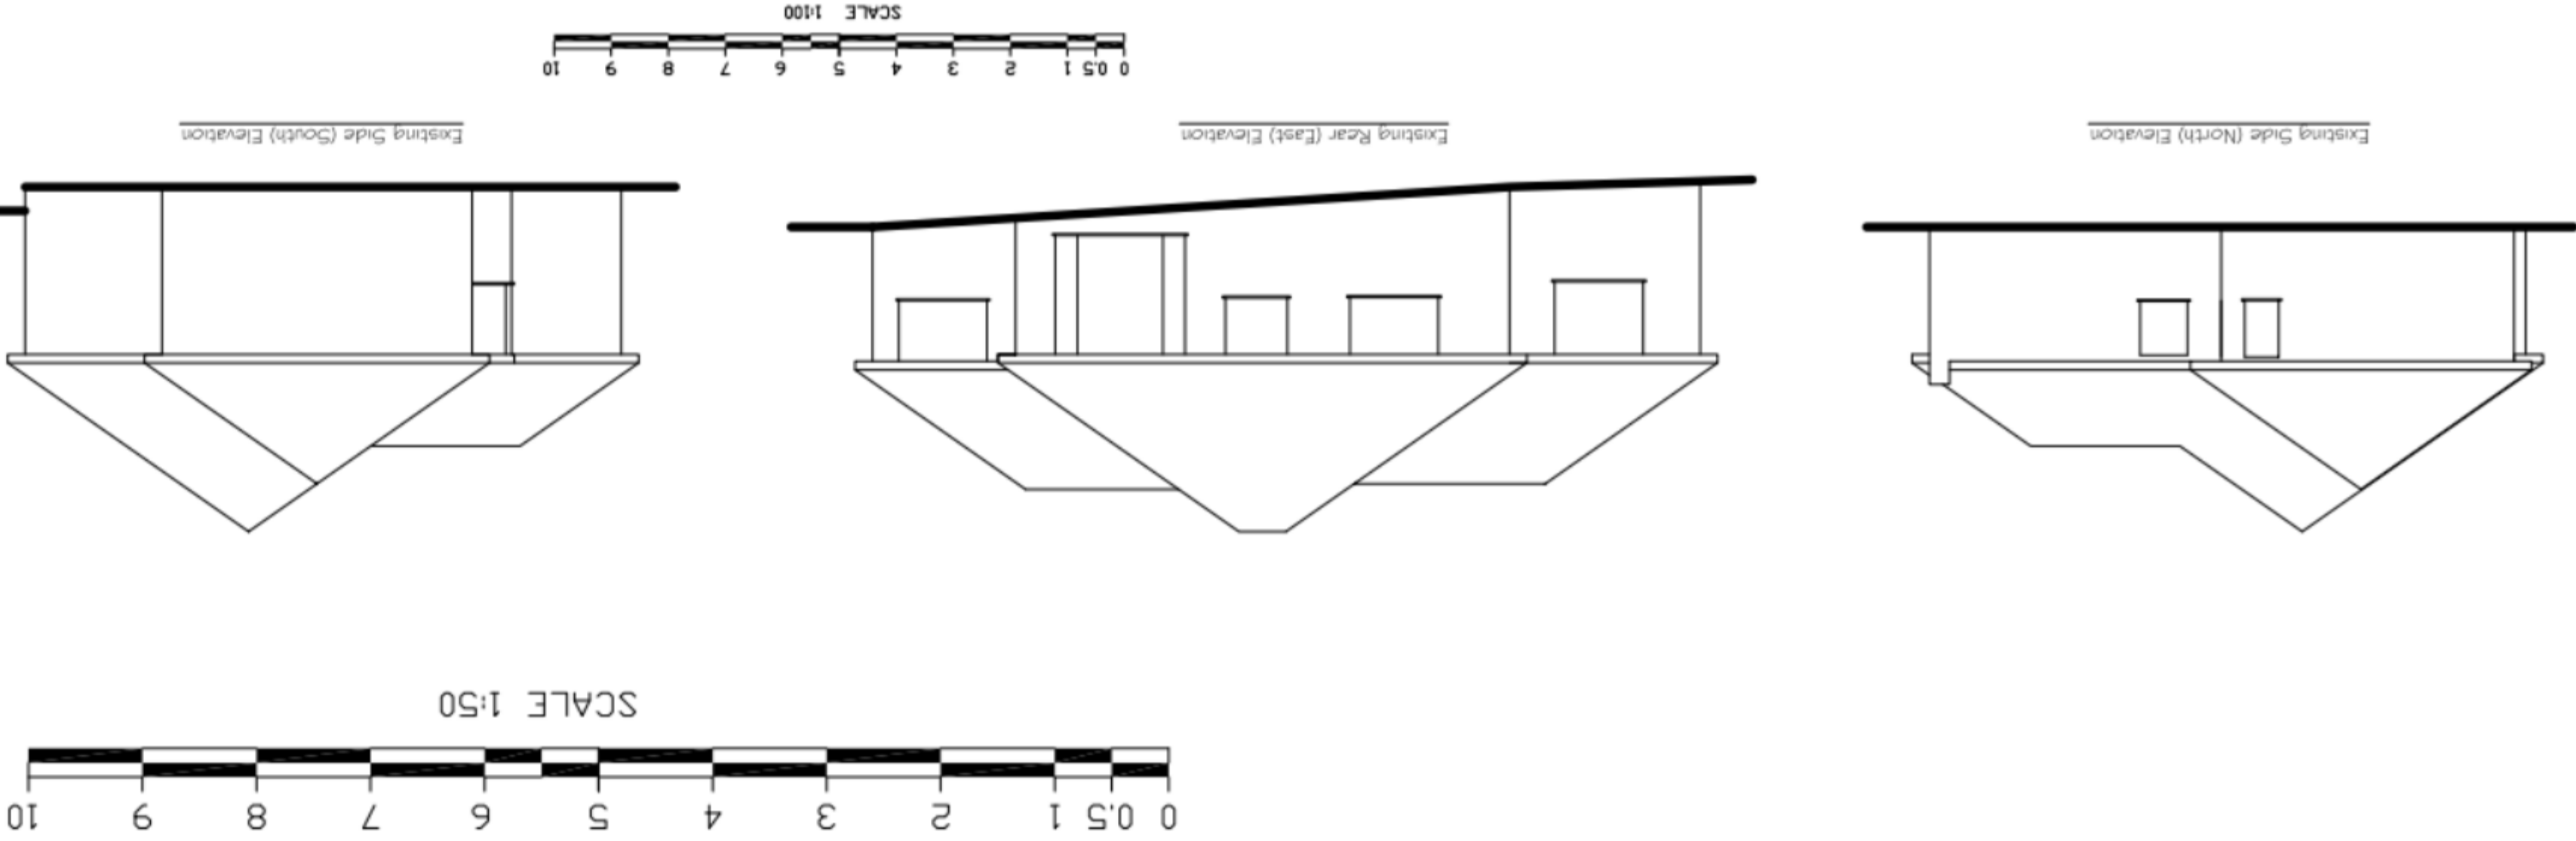

Existing Roof Plan

