



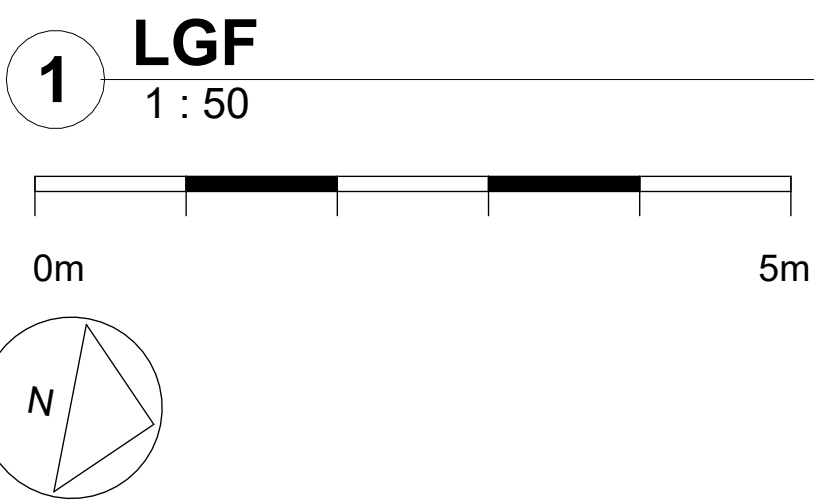

| Rev | Description            | Date     |
|-----|------------------------|----------|
| A   | Fixtures added         | 14/04/26 |
| B   | Scale Bar to all plans | 14/05/26 |
|     |                        |          |
|     |                        |          |
|        |                         |
|--------|-------------------------|
| CODE   | SUITABILITY DESCRIPTION |
| STATUS | PURPOSE OF ISSUE        |

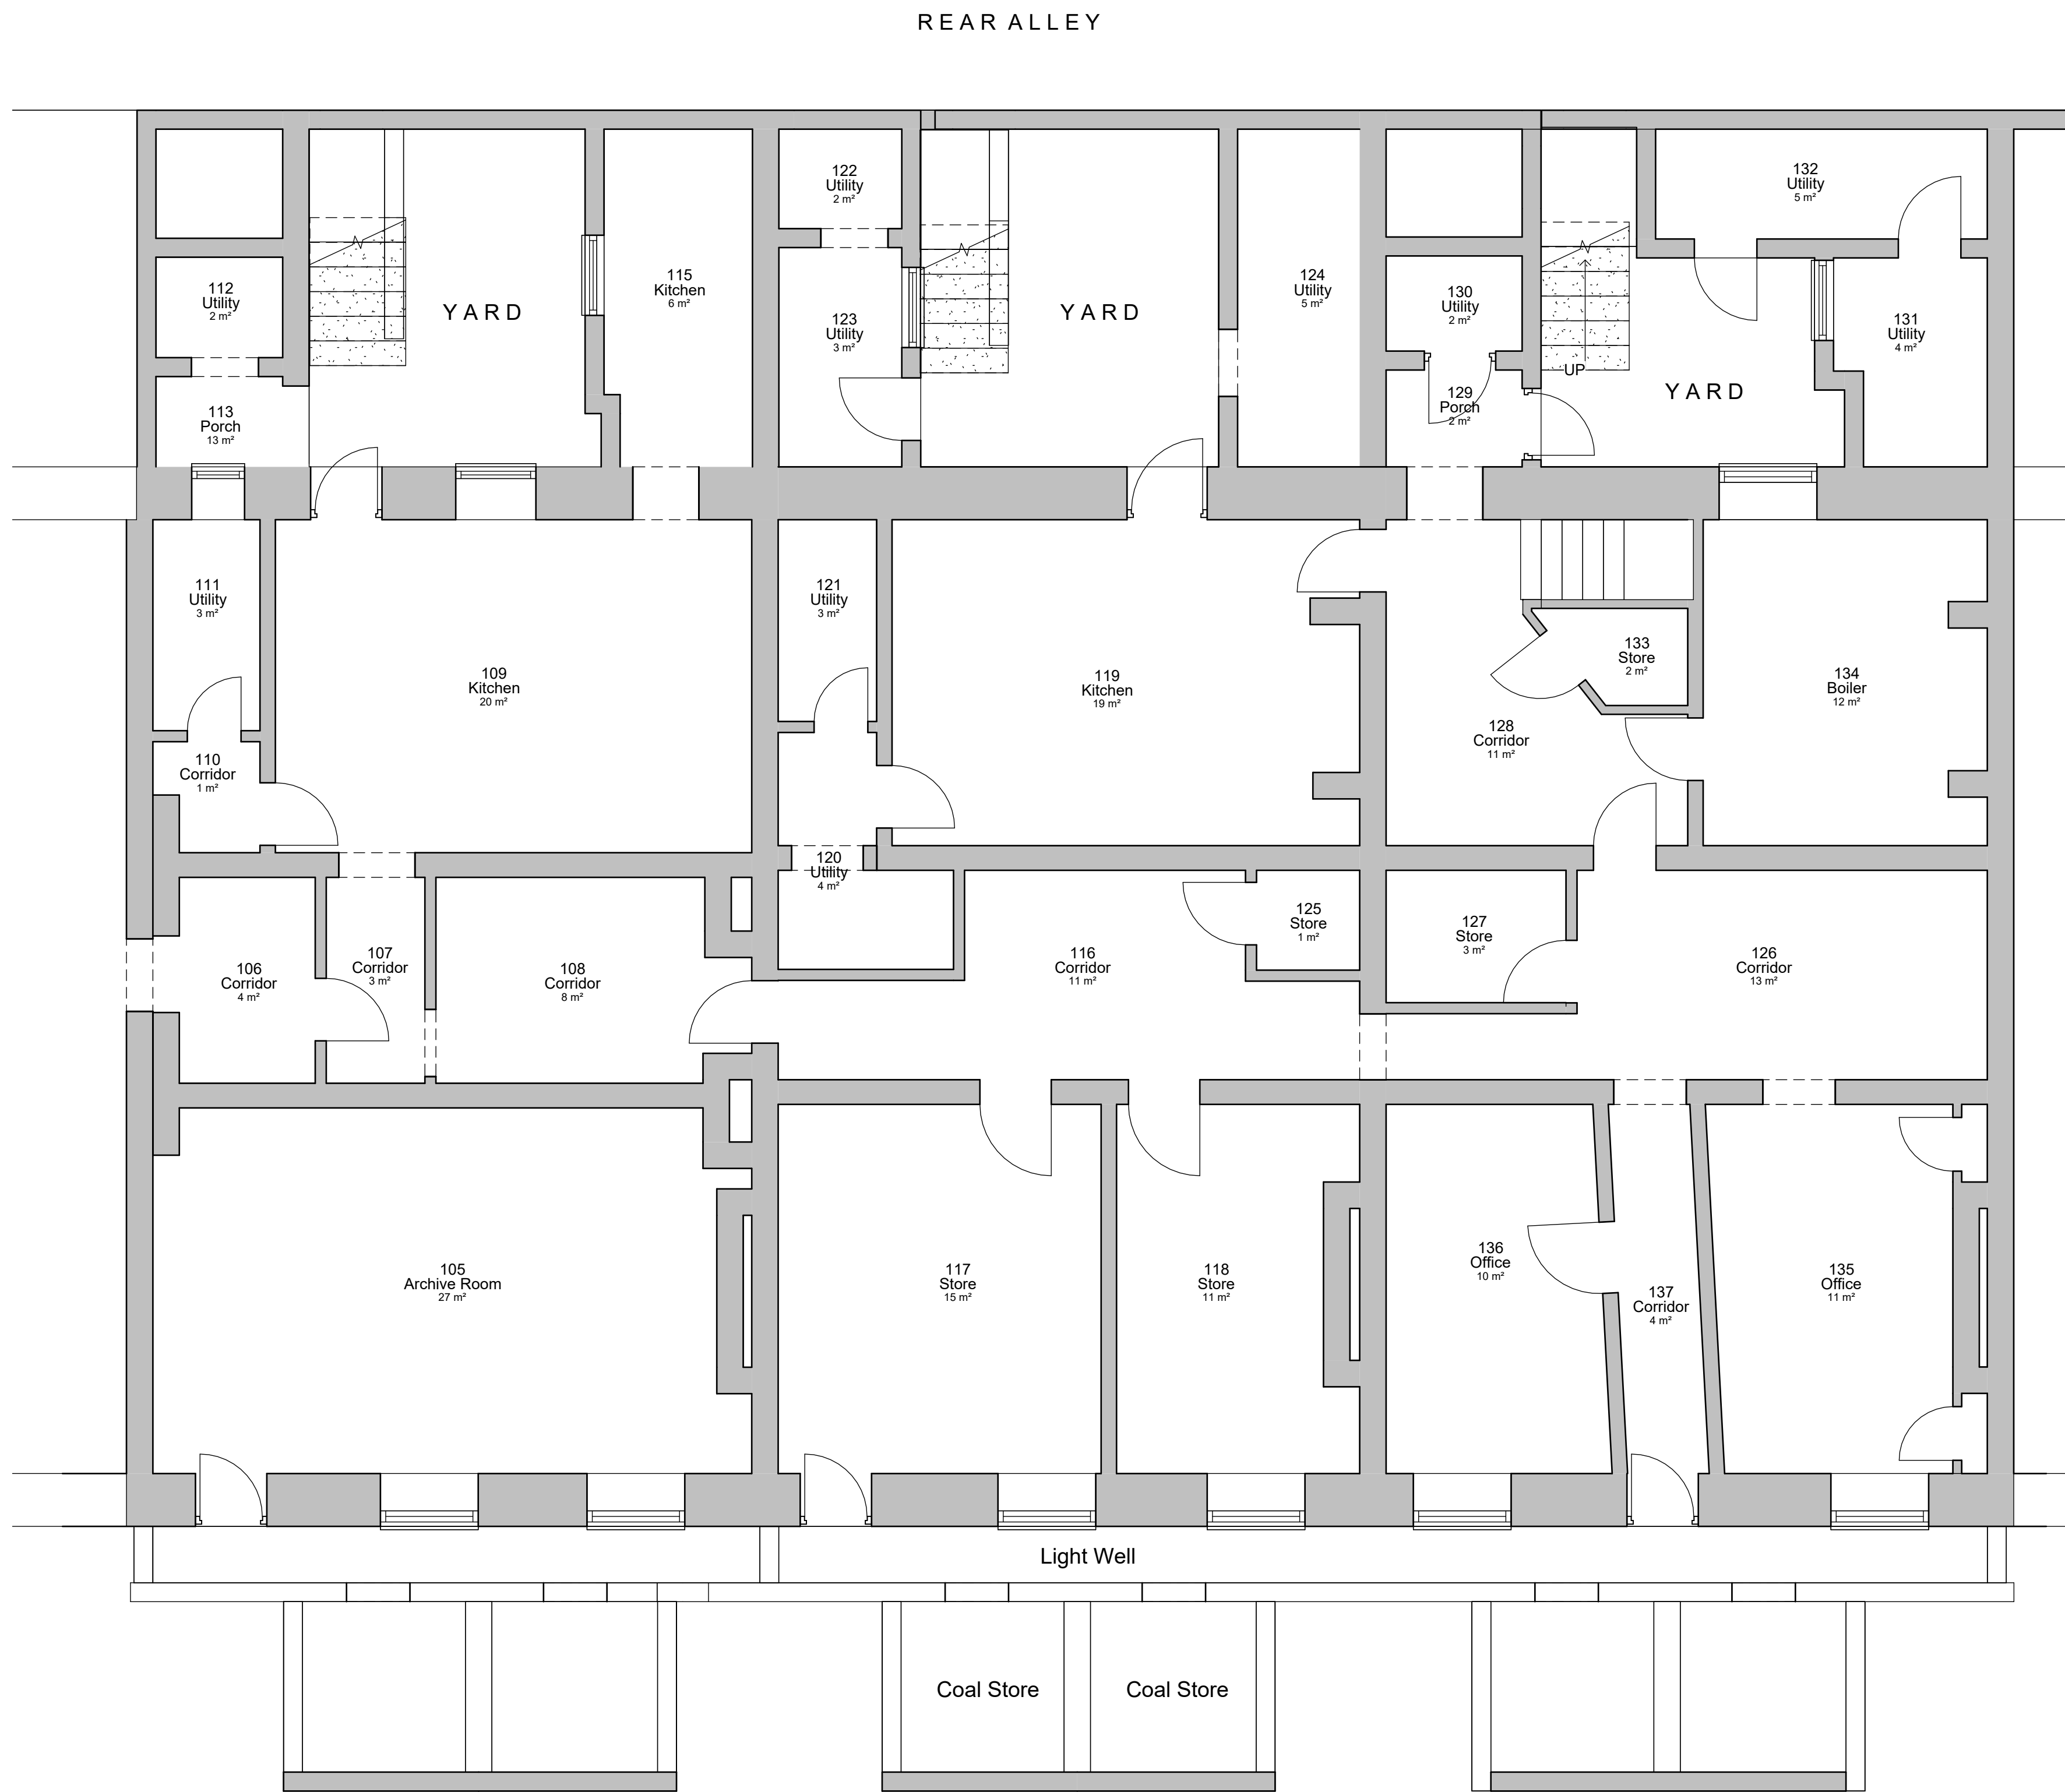

PROJECT

THE STEYNE, Worthing. BN11 3DU

TITLE

Lower Ground Floor Plan

CLIENT

Mr J.Swei

|                        |                       |                          |
|------------------------|-----------------------|--------------------------|
| DRAWN BY<br>Author     | CHECKED BY<br>Checker | DATE<br>01/23/07         |
| SCALE (@ A1)<br>1 : 50 |                       | PROJECT NUMBER<br>003-26 |
| DRAWING NUMBER<br>A100 |                       | REV<br>B                 |