

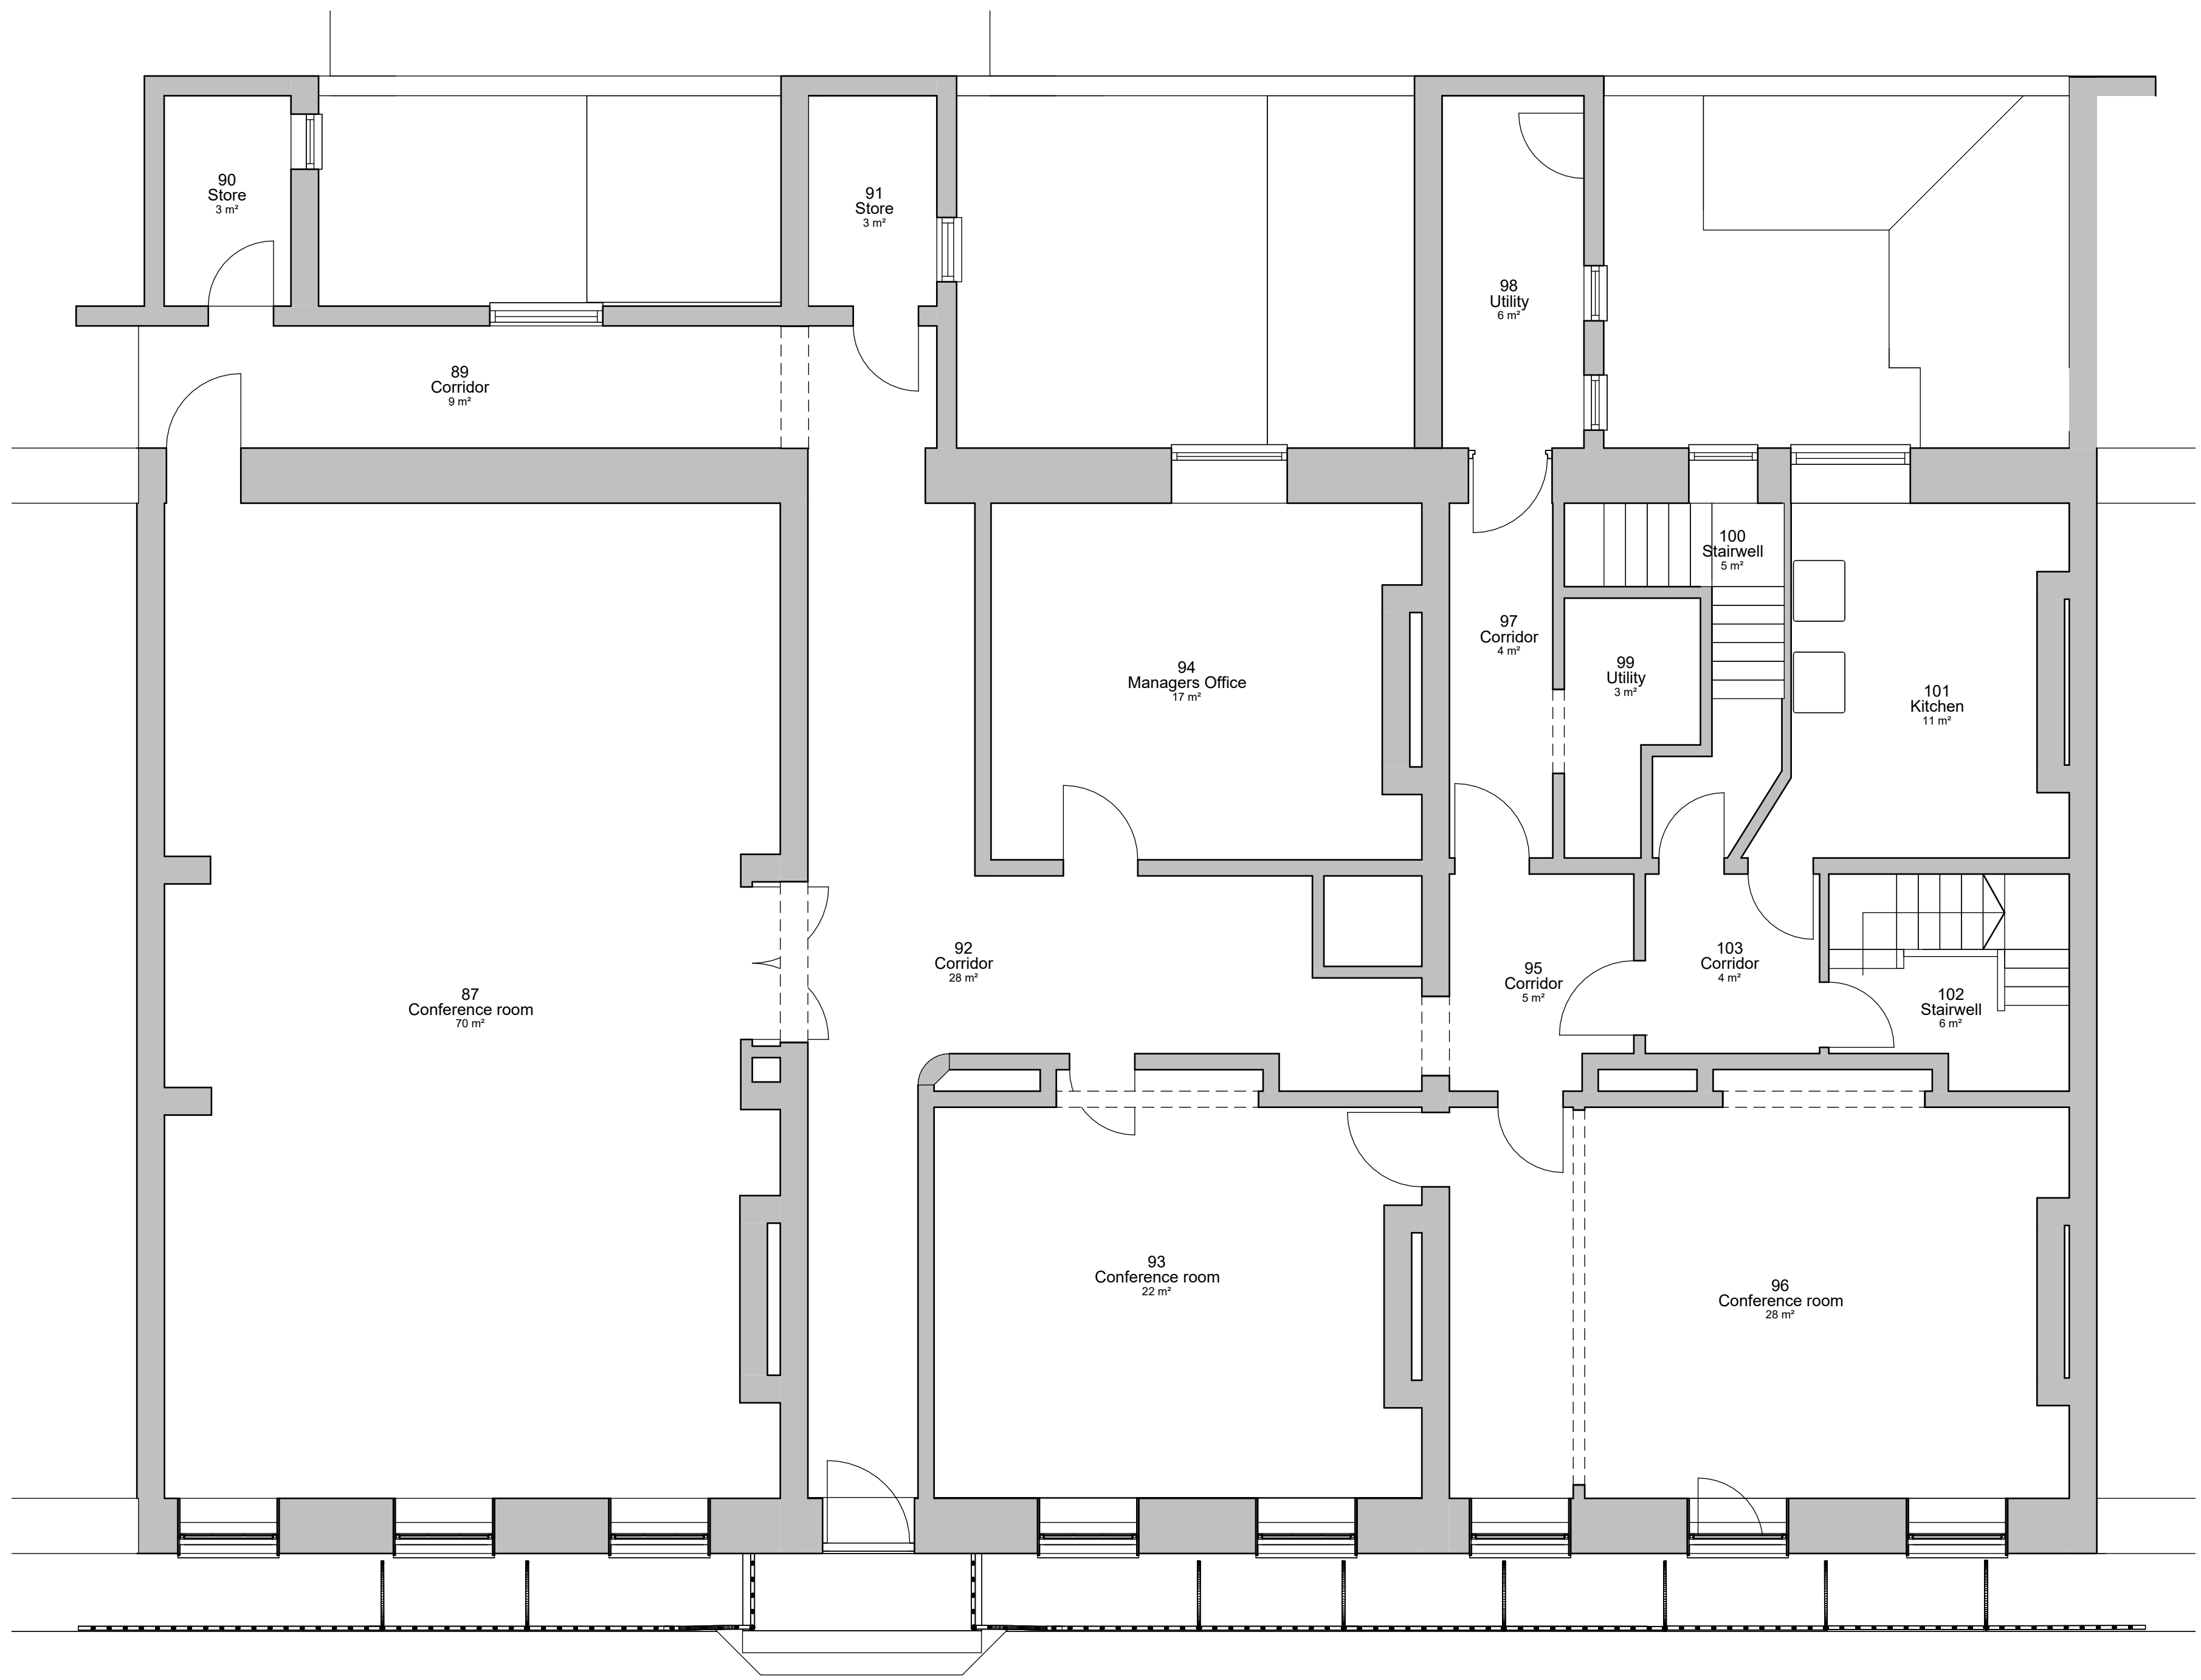


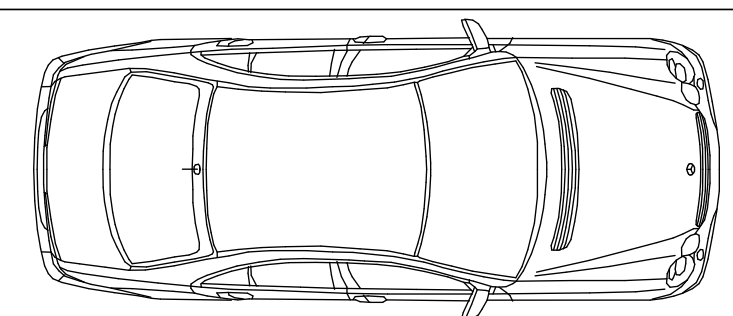

1 GF
1 : 50

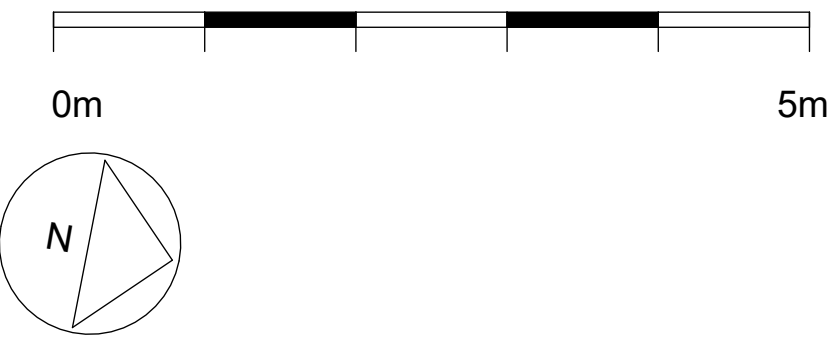

Rev	Description	Date
A	Fixtures added	14/04/26
B	Scale Bar to all plans	14/05/26

CODE	SUITABILITY DESCRIPTION
STATUS	PURPOSE OF ISSUE



PROJECT
THE STEYNE, Worthing. BN11 3DU

TITLE
Ground Floor Plan

CLIENT
Mr J.Swei

DRAWN BY Author	CHECKED BY Checker	DATE 01/23/07
SCALE (@ A1) 1 : 50		PROJECT NUMBER 003-26
DRAWING NUMBER A101		REV B