



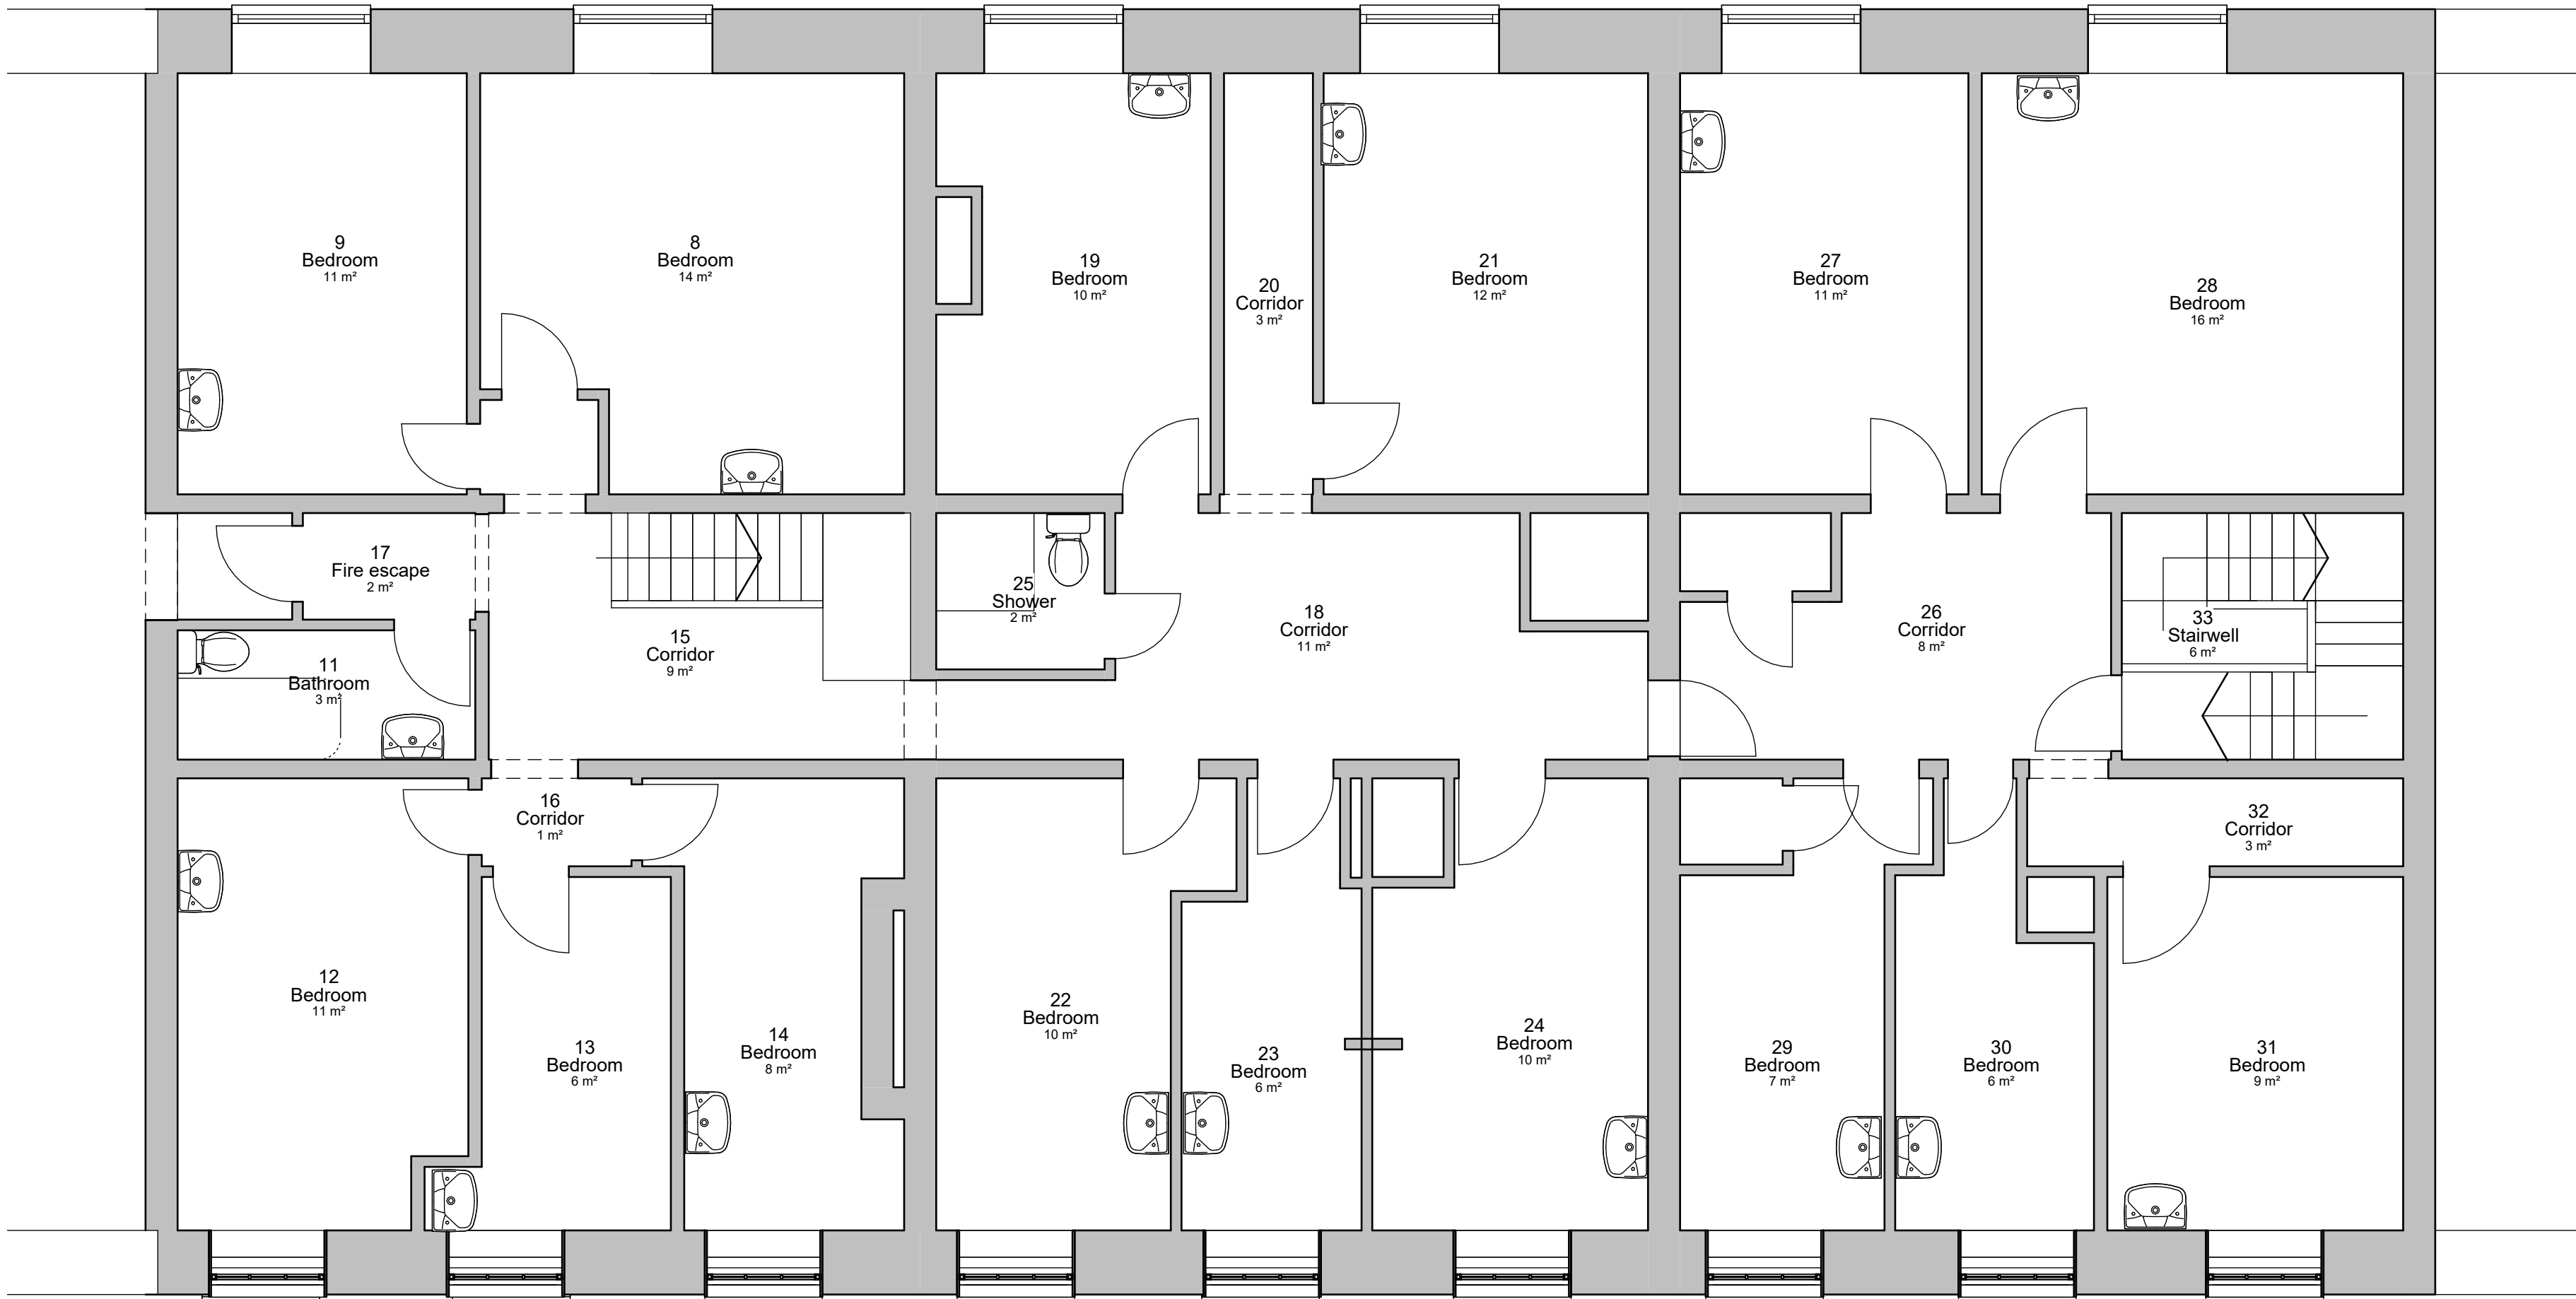

1 **3F**
1 : 50

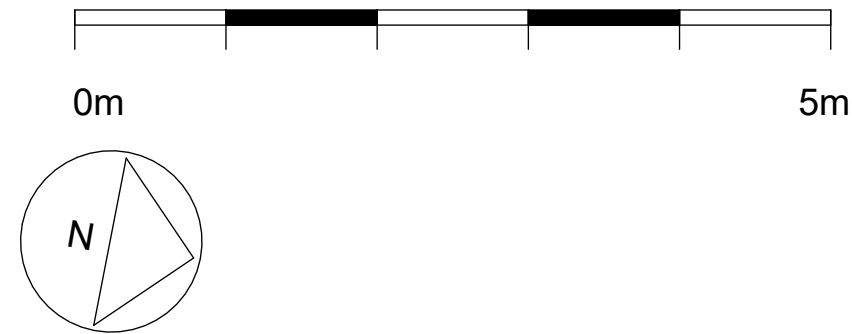

Rev	Description	Date
A	Fixtures added	14/04/26
B	Scale Bar to all plans	14/05/26

CODE	SUITABILITY DESCRIPTION
STATUS	PURPOSE OF ISSUE

**AUTODESK**
www.autodesk.com/revit

PROJECT

THE STEYNE, Worthing. BN11 3DU

TITLE

Third Floor Plan

CLIENT

Mr J.Swei

DRAWN BY Author	CHECKED BY Checker	DATE 01/23/07
--------------------	-----------------------	------------------

SCALE (@ A1) 1 : 50	PROJECT NUMBER 003-26
------------------------	--------------------------

DRAWING NUMBER A104	REV B
-------------------------------	-----------------