



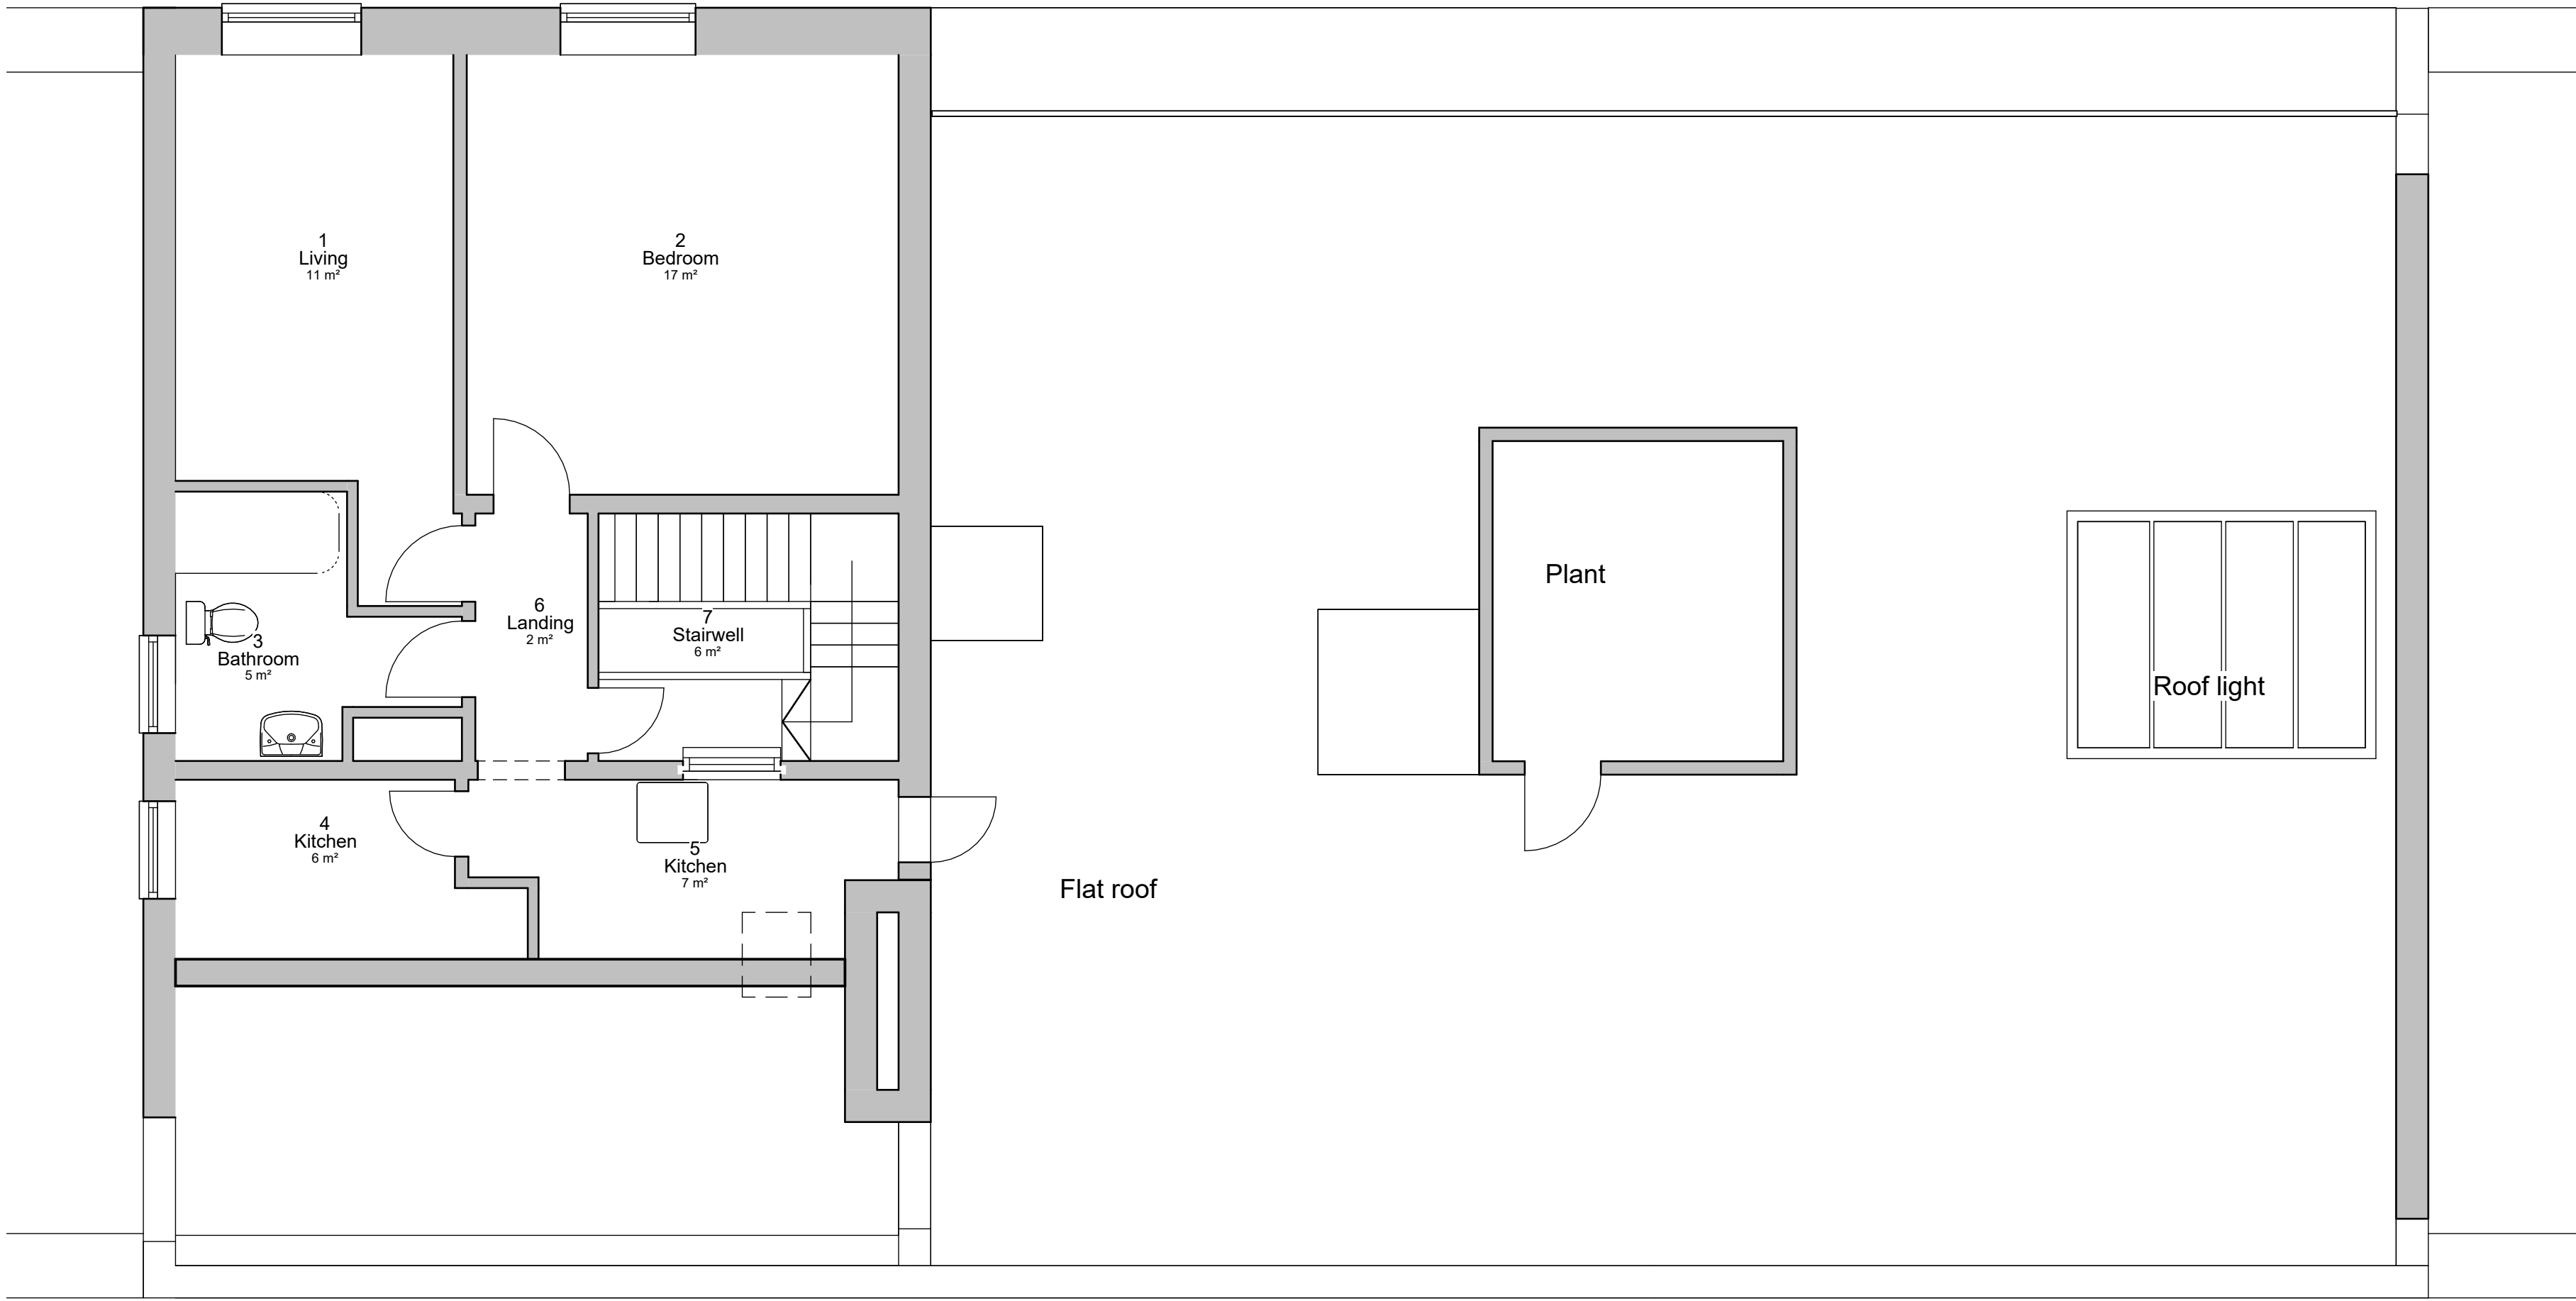

1 **4F**
1 : 50

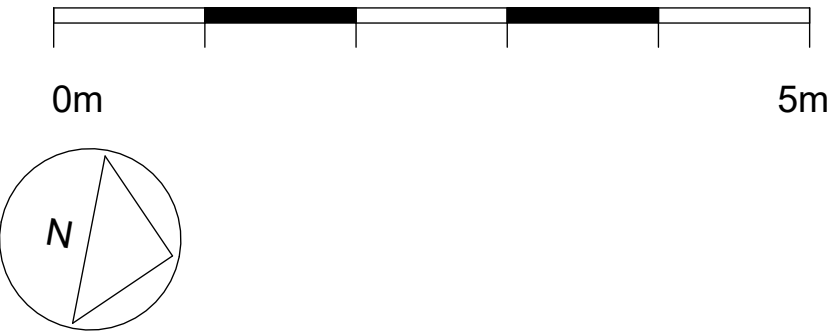

Rev	Description	Date
A	Fixtures added	14/04/26
B	Scale Bar to all plans	14/05/26

CODE	SUITABILITY DESCRIPTION
STATUS	PURPOSE OF ISSUE


www.autodesk.com/revit

PROJECT

THE STEYNE, Worthing. BN11 3DU

TITLE

Fourth Floor Plan

CLIENT

Mr J.Swei

DRAWN BY Author	CHECKED BY Checker	DATE 01/23/07
SCALE (@ A1) 1 : 50		PROJECT NUMBER 003-26
DRAWING NUMBER A105		REV B