


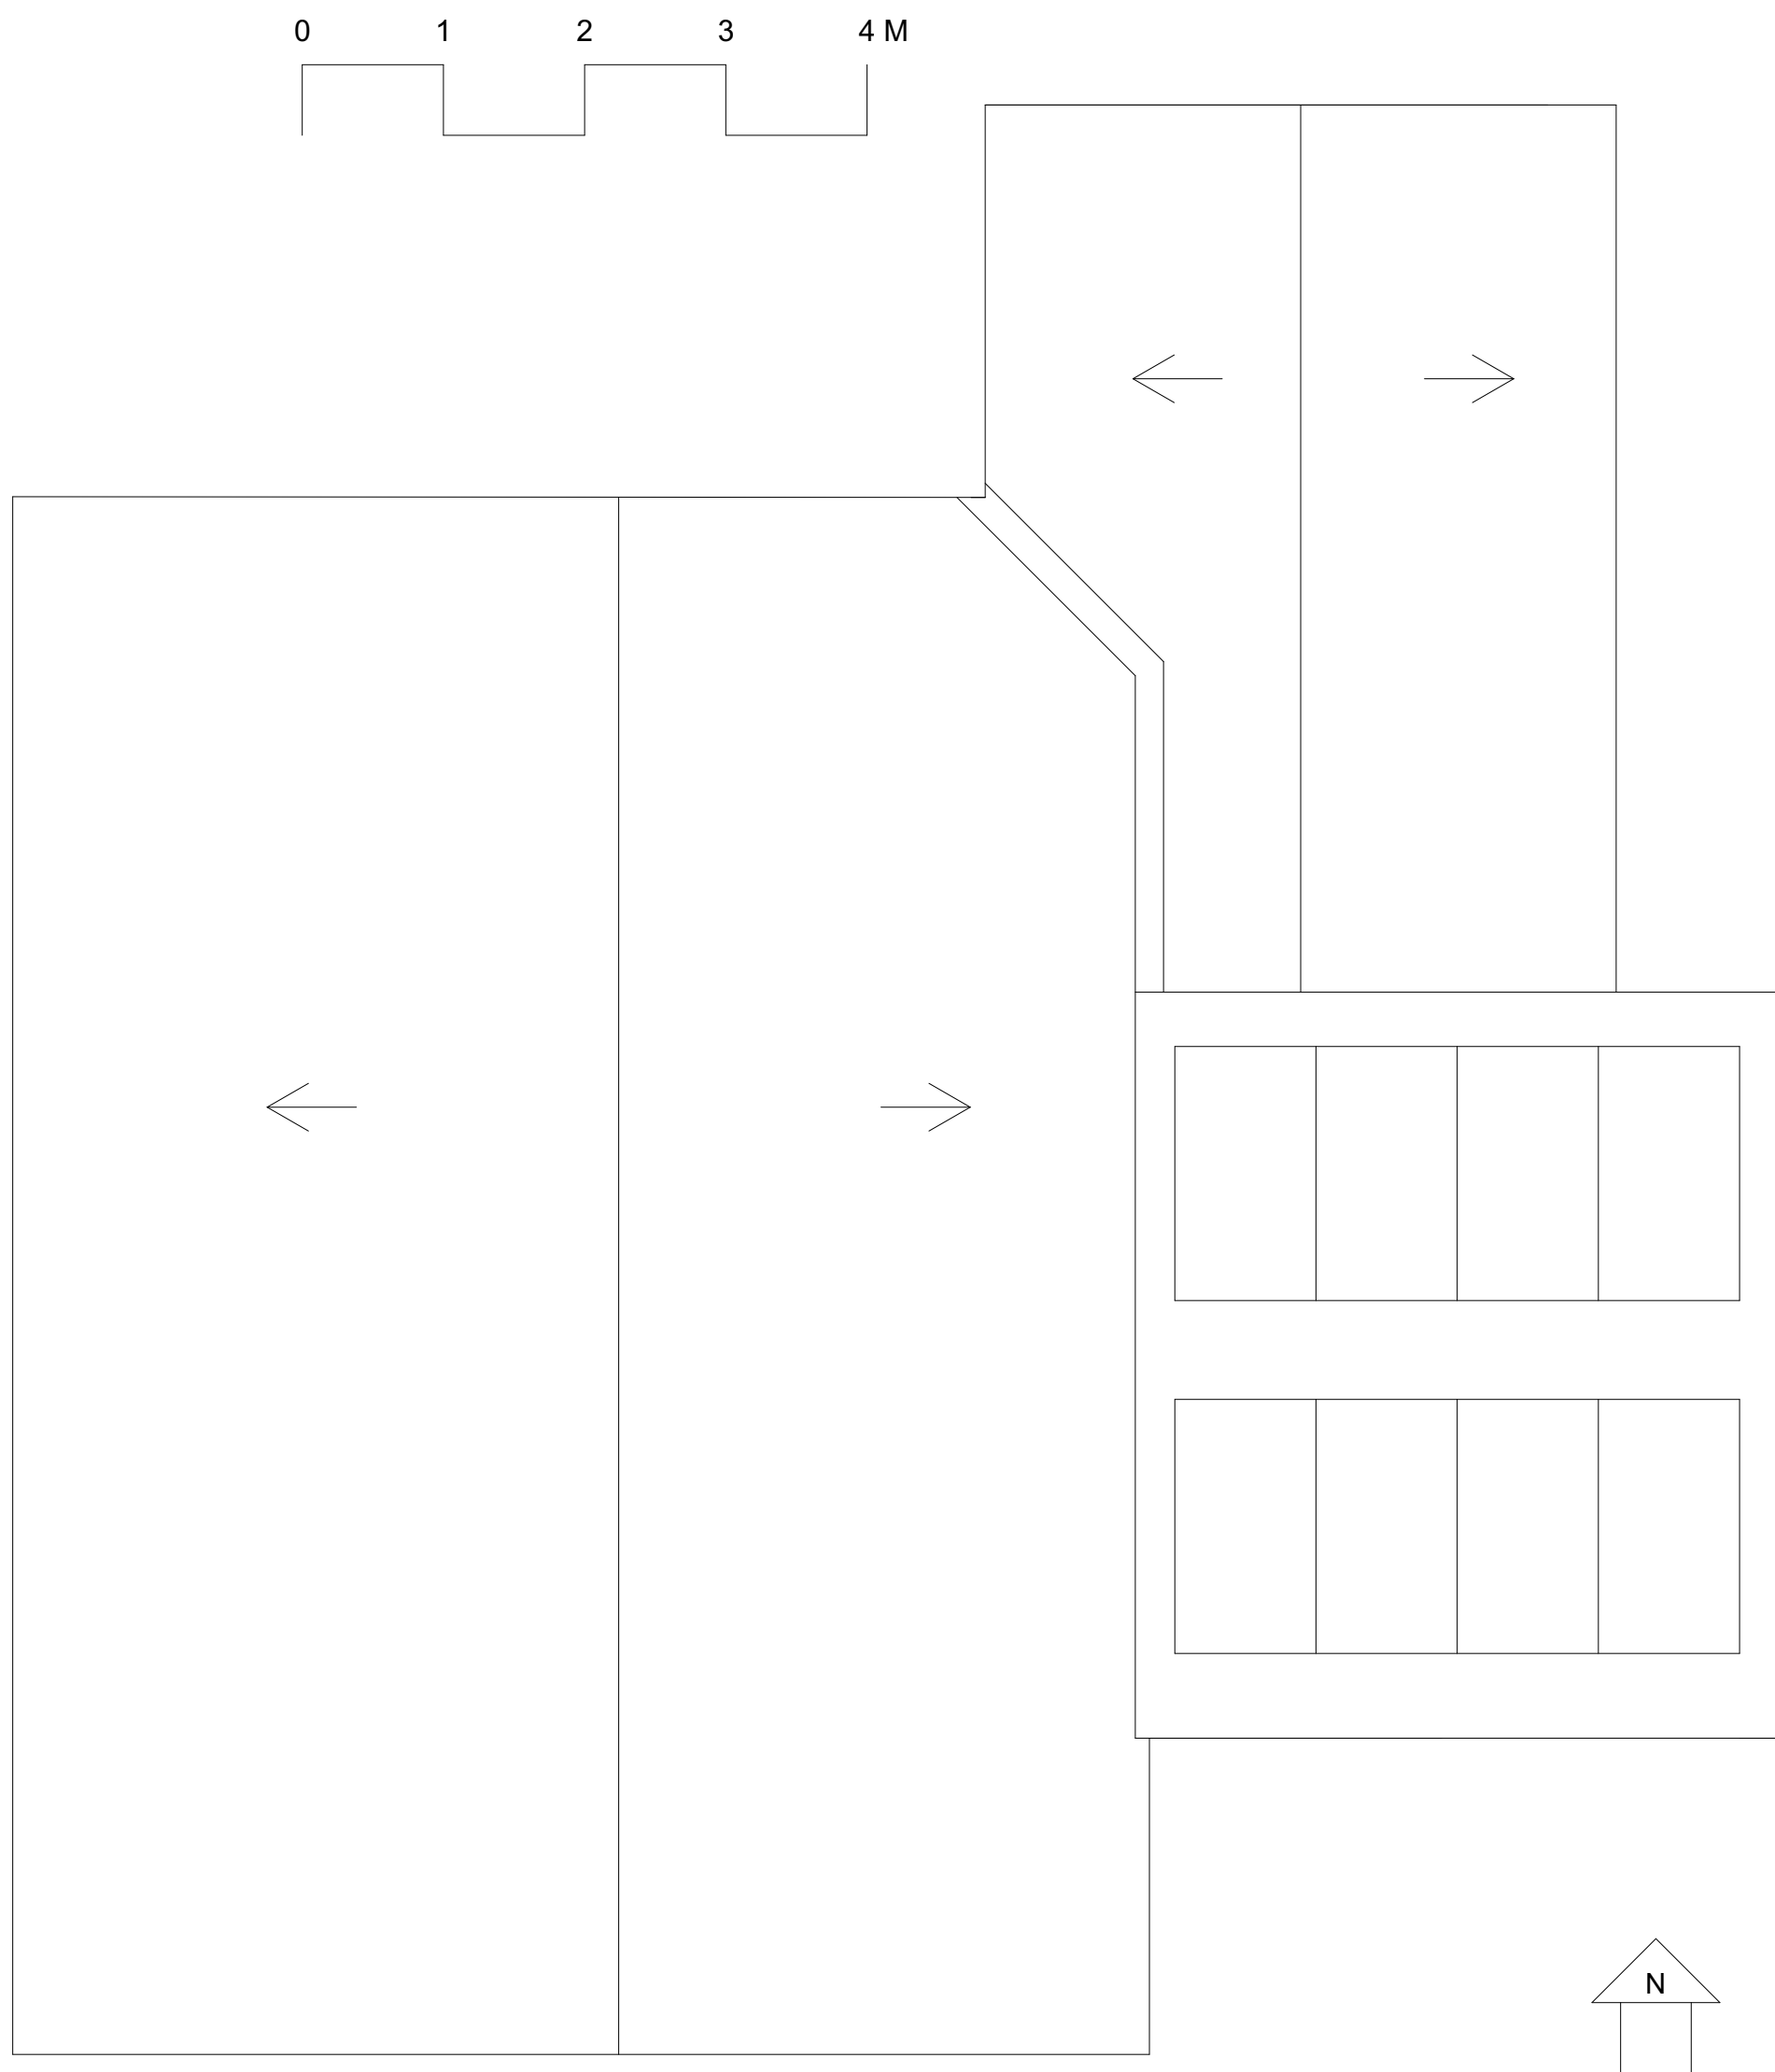

Notes:	E			Richard Clayson Ltd					
	D			Project: 65 Fernhurst Drive		Drawing Number: 65/008		Rev: A	Date: Dec 2025
	C			Drawing Title: Proposed roof plan		Drawn by: RGC	Scale: 1:50 on A3		
	B								
	A								
	Rev	Date	Details	ALL DIMENSIONS TO BE CHECKED ON SITE. REPORT OMISSIONS AND DISCREPANCIES IMMEDIATELY. Richard Clayson Ltd 2020					