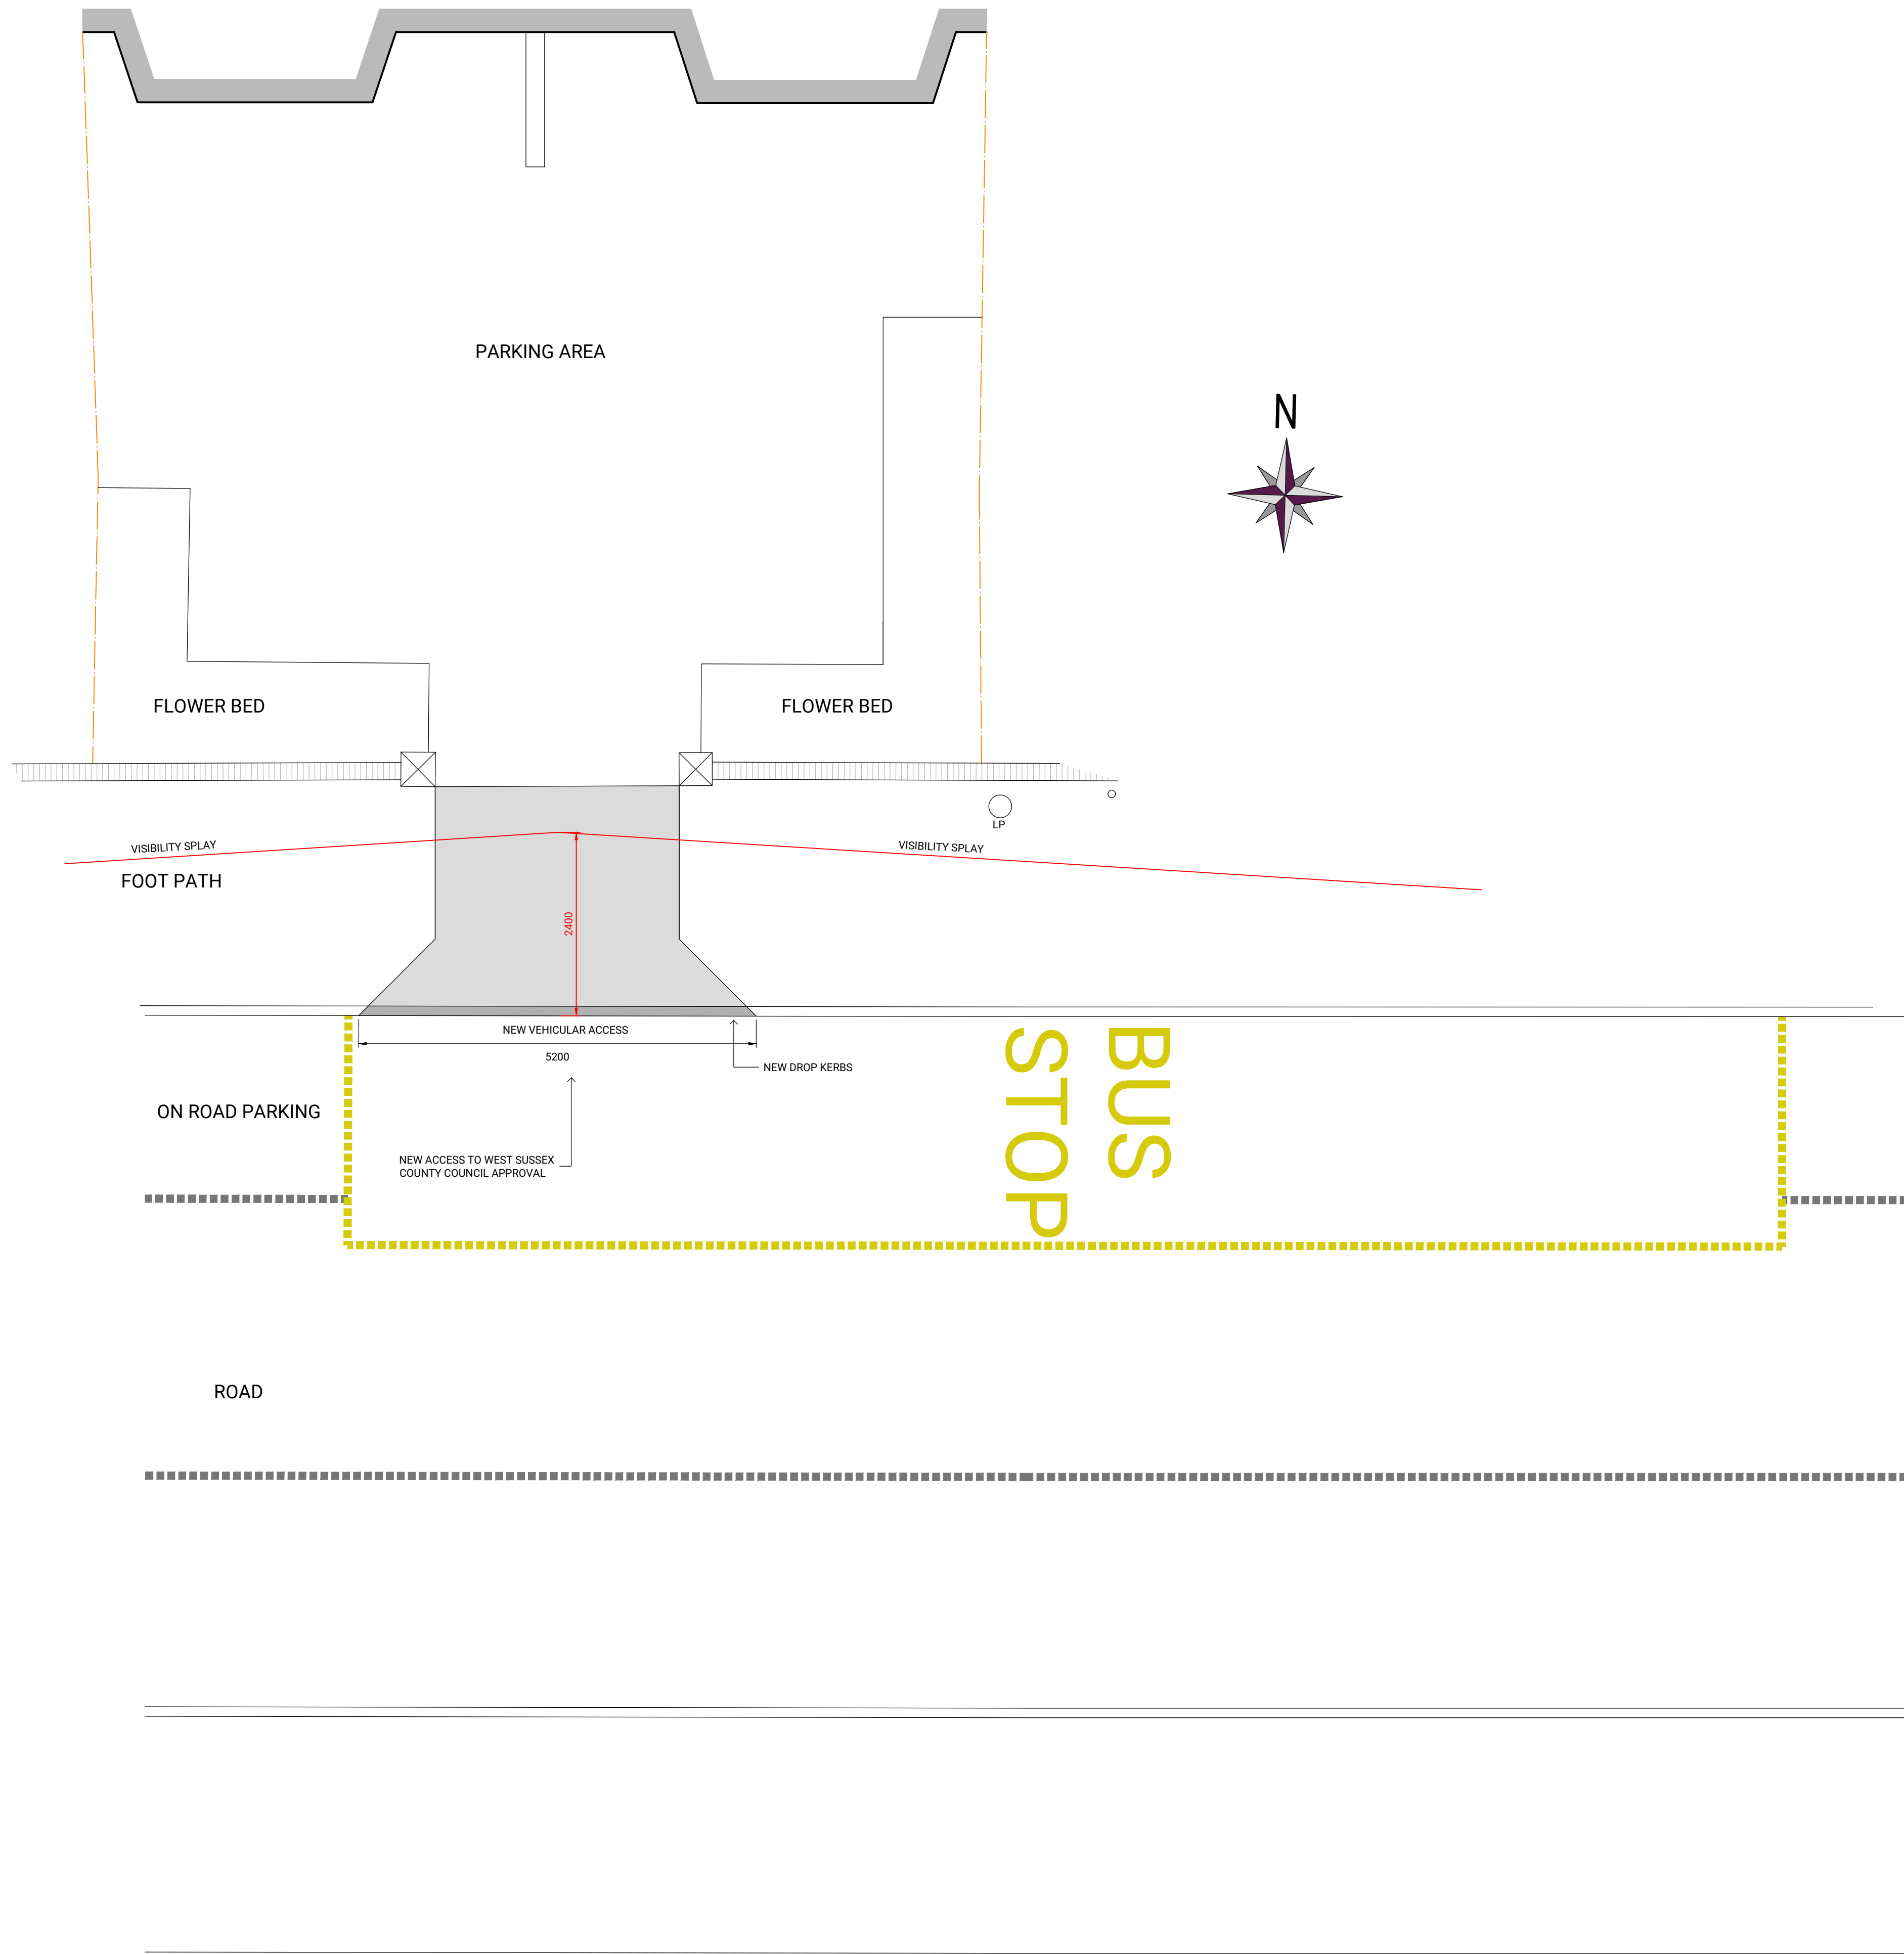


GENERAL NOTES

ALL DIMENSIONS TO BE CHECKED ON SITE PRIOR TO COMMENCEMENT OF WORKS - PLEASE REPORT ERRORS OR OMISSIONS TO THE ARCHITECT.

THIS DRAWING HAS BEEN PRODUCED FOR THE PURPOSES OF PLANNING AND BUILDING REGULATIONS APPROVALS ONLY AND IS NOT INTENDED TO BE A FULL WORKING DRAWING.

THIS DRAWING IS TO BE READ IN CONJUNCTION WITH ANY WRITTEN SPECIFICATIONS, SCHEDULES OF WORK AND STRUCTURAL ENGINEER'S DETAILS AS APPROPRIATE.

THIS DRAWING IS THE COPYRIGHT OF PUMP HOUSE DESIGNS AND ANY FURTHER REPRODUCTION OF THE PLAN IS NOT PERMITTED WITHOUT OBTAINING PRIOR CONSENT.

© CROWN COPYRIGHT 2026 - LICENCE NO. 100032237

REV	DESCRIPTION	BY	DATE
 PUMPHOUSE DESIGNS			
Architectural & Interior Design Consultants			
01424 871120 info@pumphousedesigns.co.uk			
CLIENT			
Mr M Strom			
PROJECT			
179 - 181 BRIGHTON ROAD WORTHING WEST SUSSEX BN11 2EX			
DRAWING			
PROPOSED SITE PLAN			
FIRST ISSUE	DRAWN BY	SCALE @ A1	
12.05.2026	AW	1:50	
DRAWING NO.			
8659 / 1			