


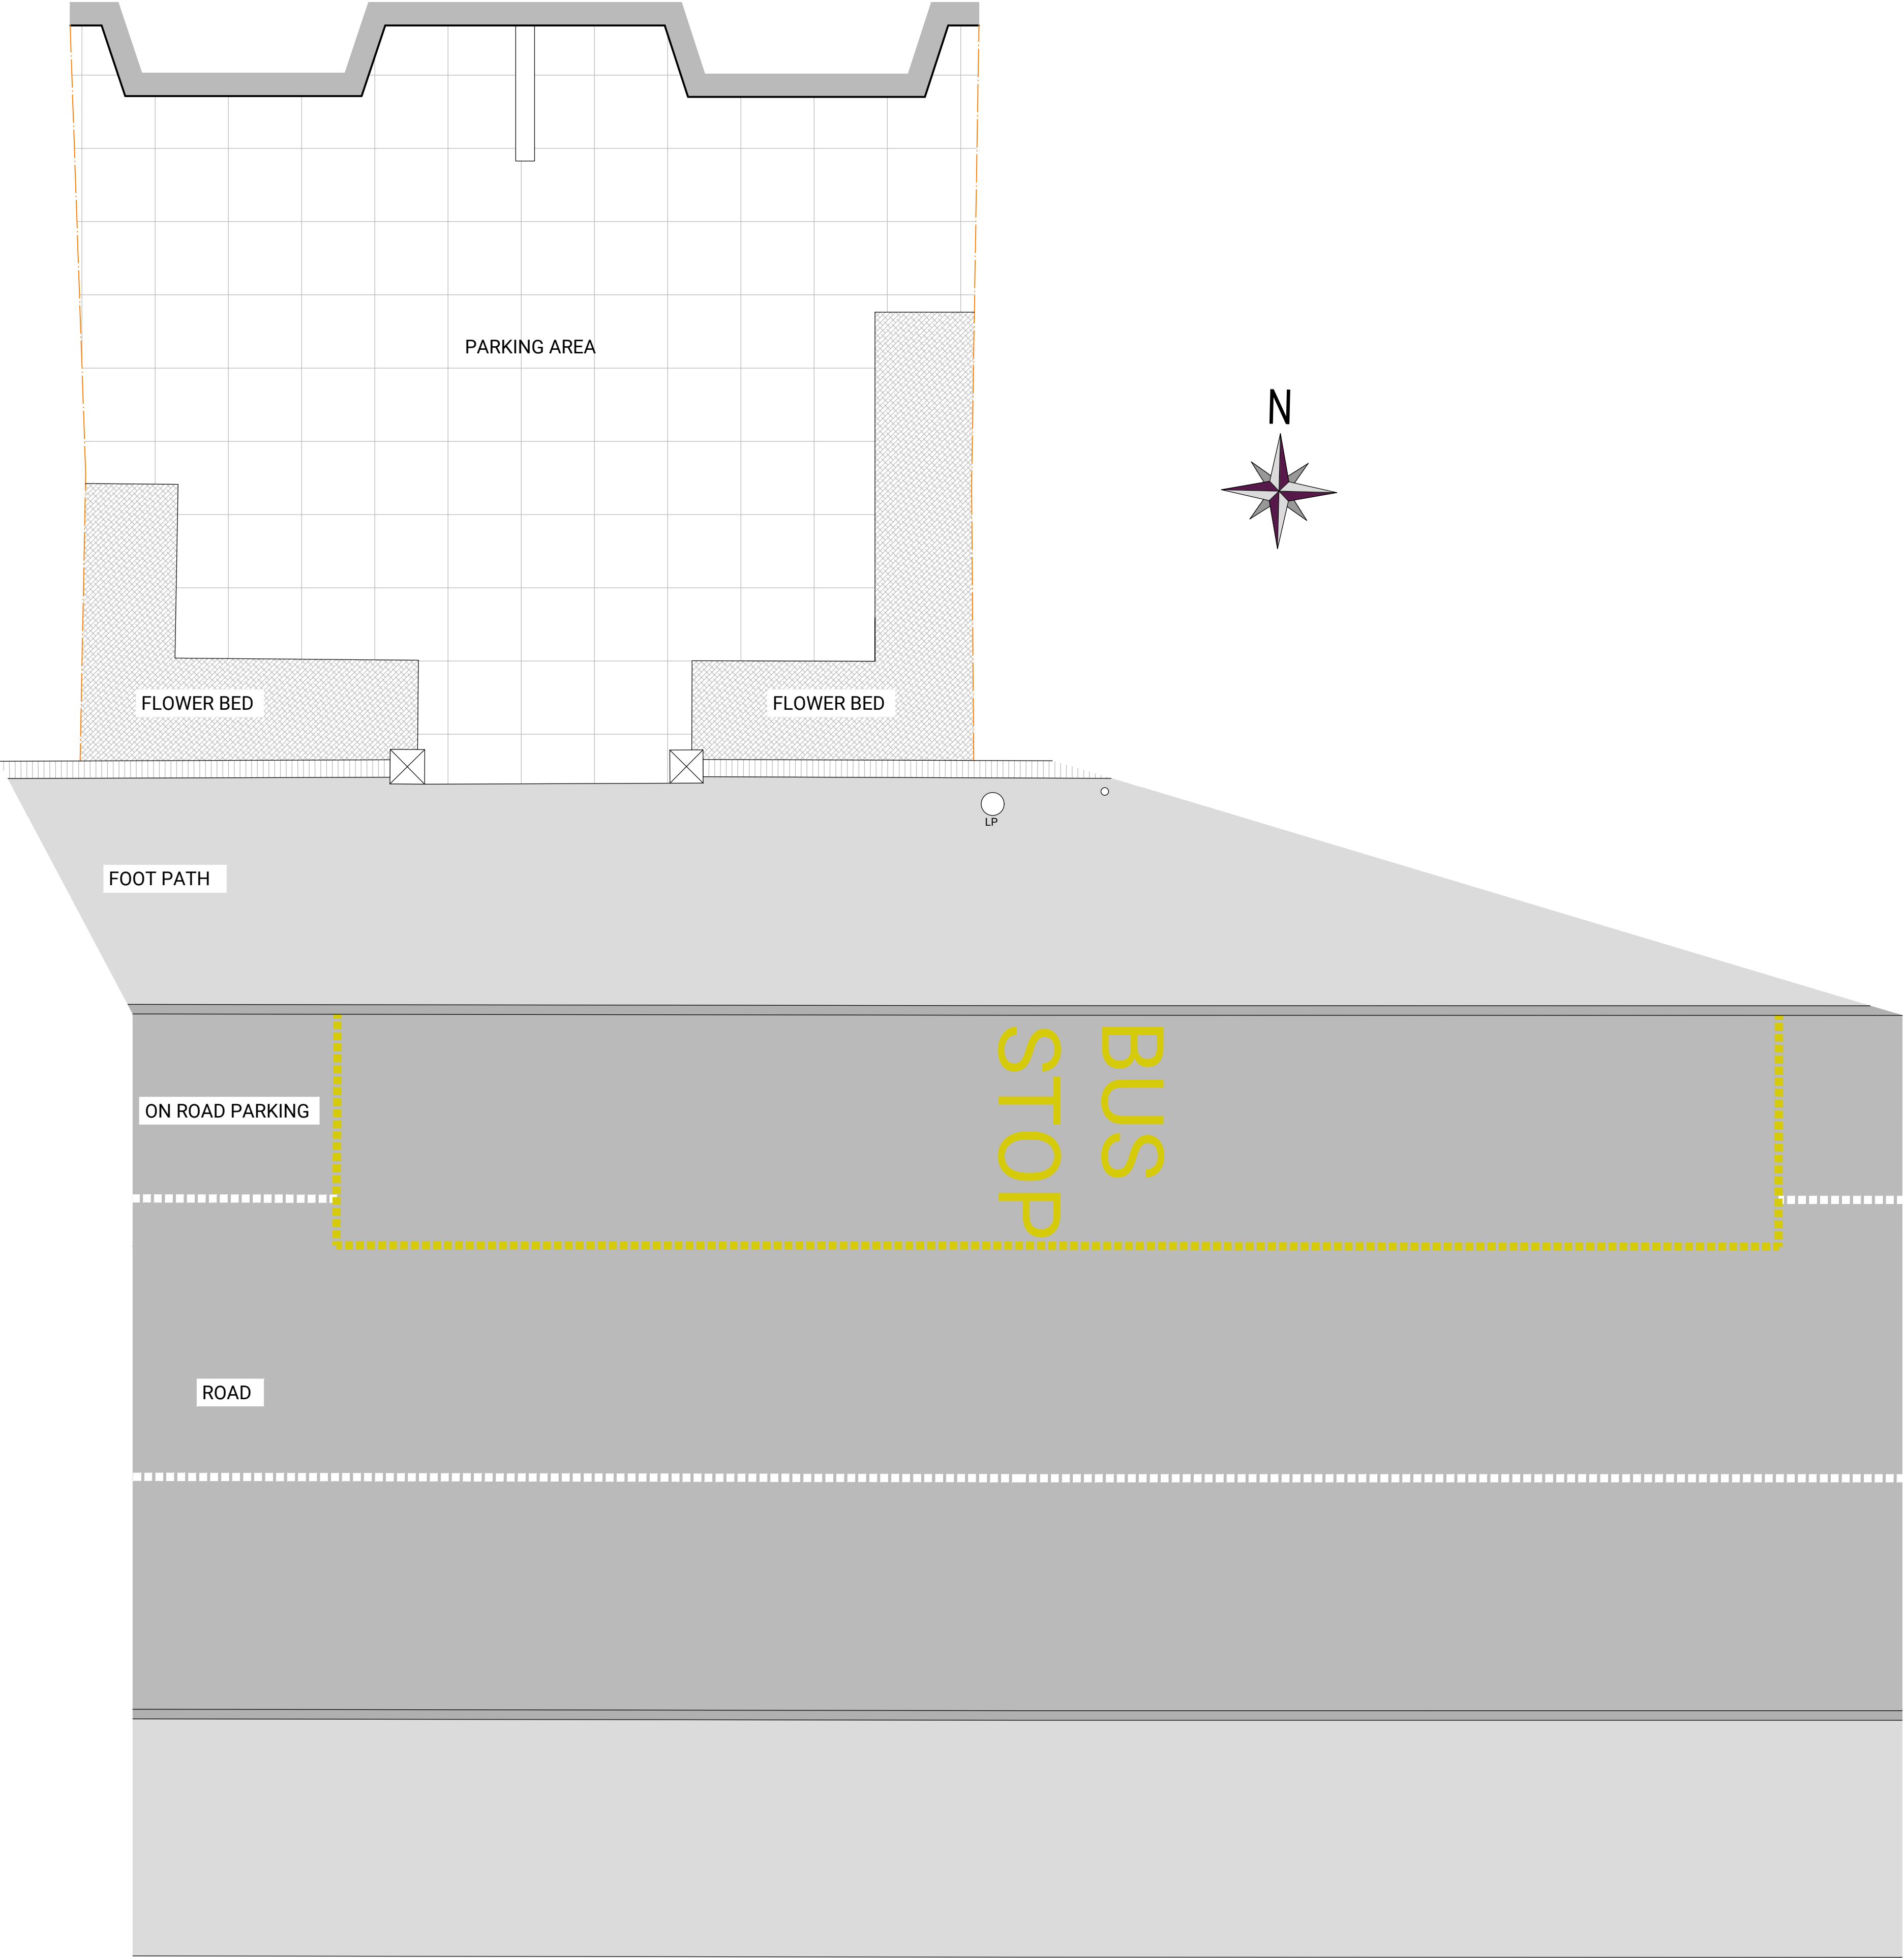

GENERAL NOTES

ALL DIMENSIONS TO BE CHECKED ON SITE PRIOR TO COMMENCEMENT OF WORKS - PLEASE REPORT ERRORS OR OMISSIONS TO THE ARCHITECT.

THIS DRAWING HAS BEEN PRODUCED FOR THE PURPOSES OF PLANNING AND BUILDING REGULATIONS APPROVALS ONLY AND IS NOT INTENDED TO BE A FULL WORKING DRAWING.

THIS DRAWING IS TO BE READ IN CONJUNCTION WITH ANY WRITTEN SPECIFICATIONS, SCHEDULES OF WORK AND STRUCTURAL ENGINEER'S DETAILS AS APPROPRIATE.

THIS DRAWING IS THE COPYRIGHT OF PUMP HOUSE DESIGNS AND ANY FURTHER REPRODUCTION OF THE PLAN IS NOT PERMITTED WITHOUT OBTAINING PRIOR CONSENT.

© CROWN COPYRIGHT 2026 - LICENCE NO. 100032237

EXISTING SITE PLAN

1:50

0 1 2 3 4 5m

REV	DESCRIPTION	BY	DATE

**PUMPHOUSE
DESIGNS**

Architectural & Interior Design Consultants

☎ 01424 871120 ✉ info@pumphousedesigns.co.uk

CLIENT

Mr M Strom

PROJECT

**179 - 181 BRIGHTON ROAD
WORTHING
WEST SUSSEX
BN11 2EX**

DRAWING

EXISTING SITE PLAN

FIRST ISSUE	DRAWN BY	SCALE @ A1
12.05.2026	AW	1:50

DRAWING NO.

8659 / EX