




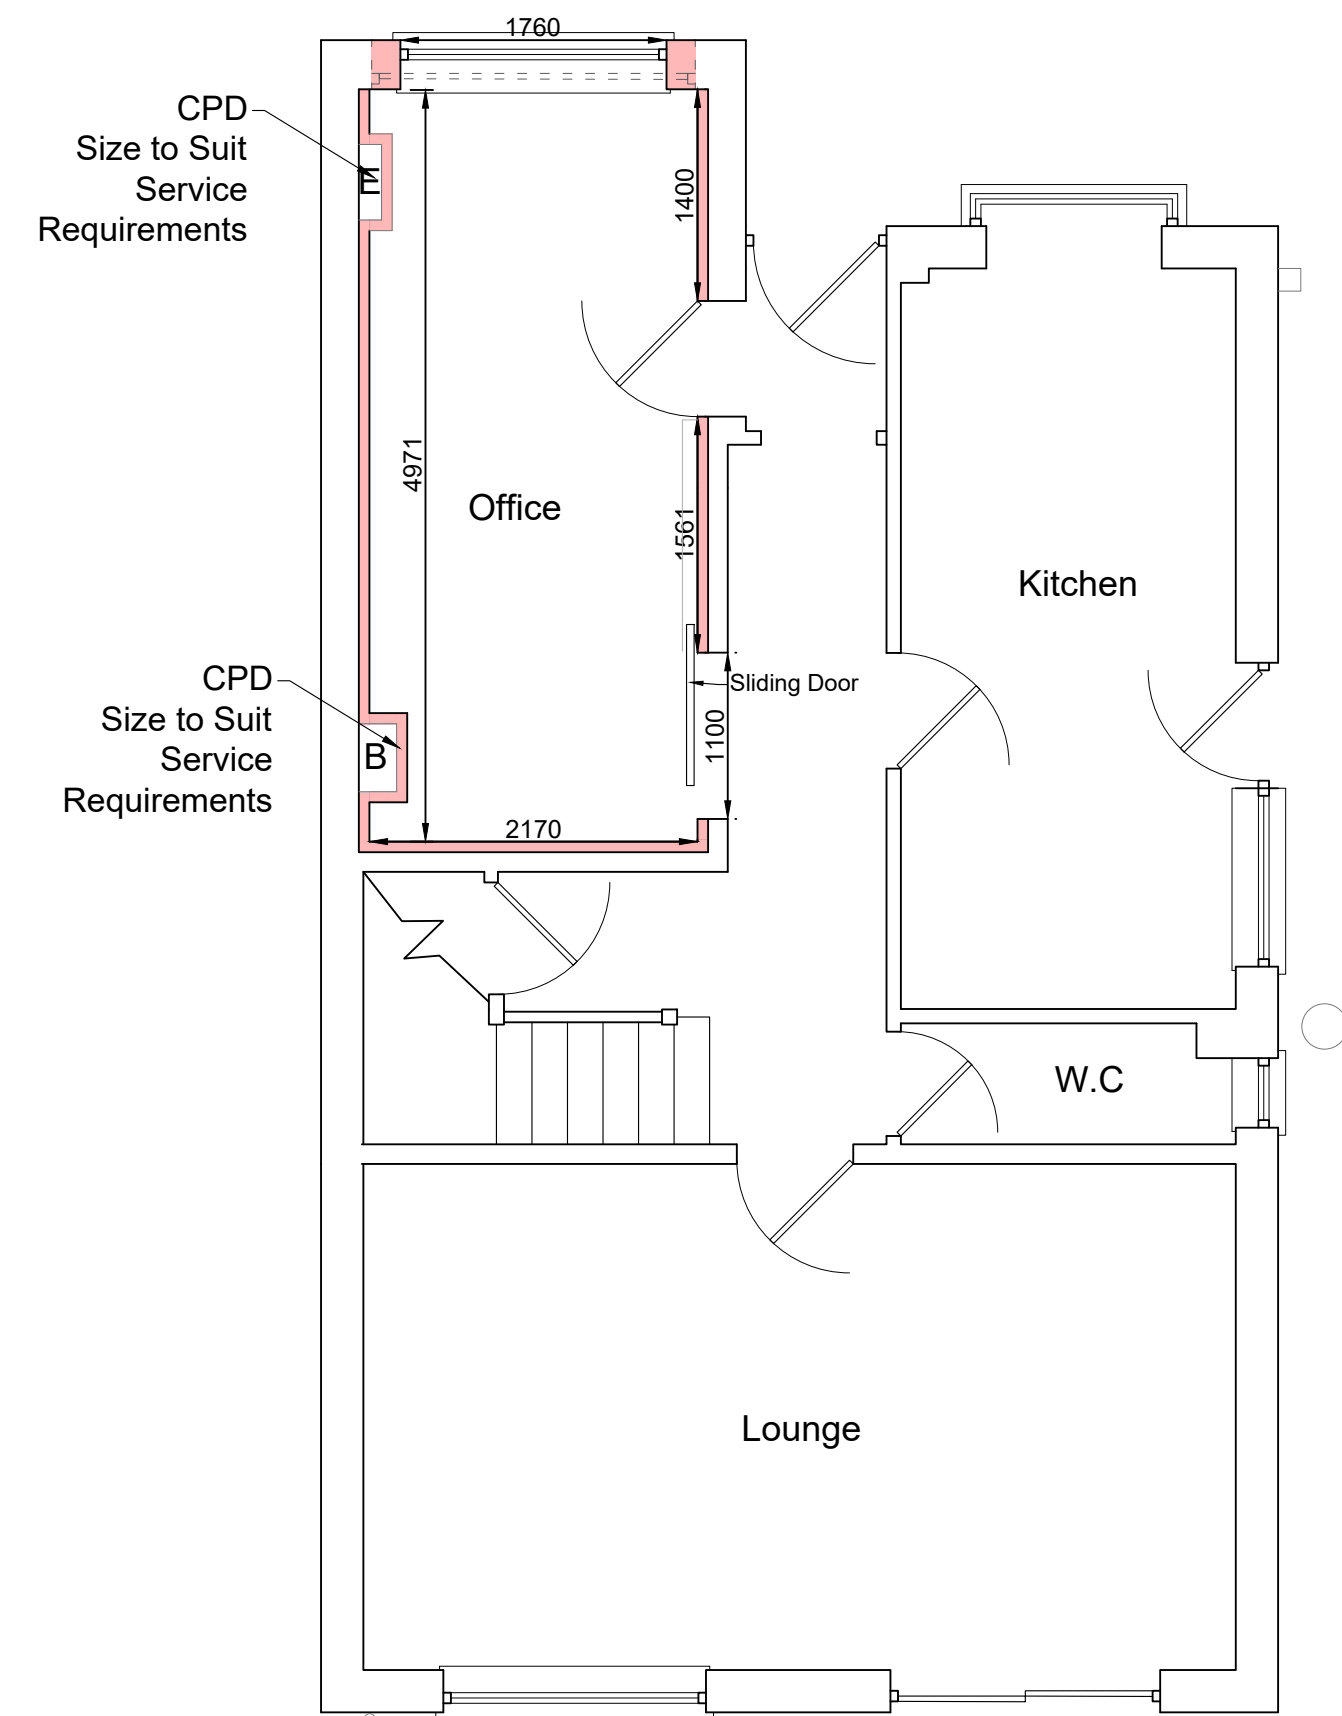





Proposed Ground Floor Plan

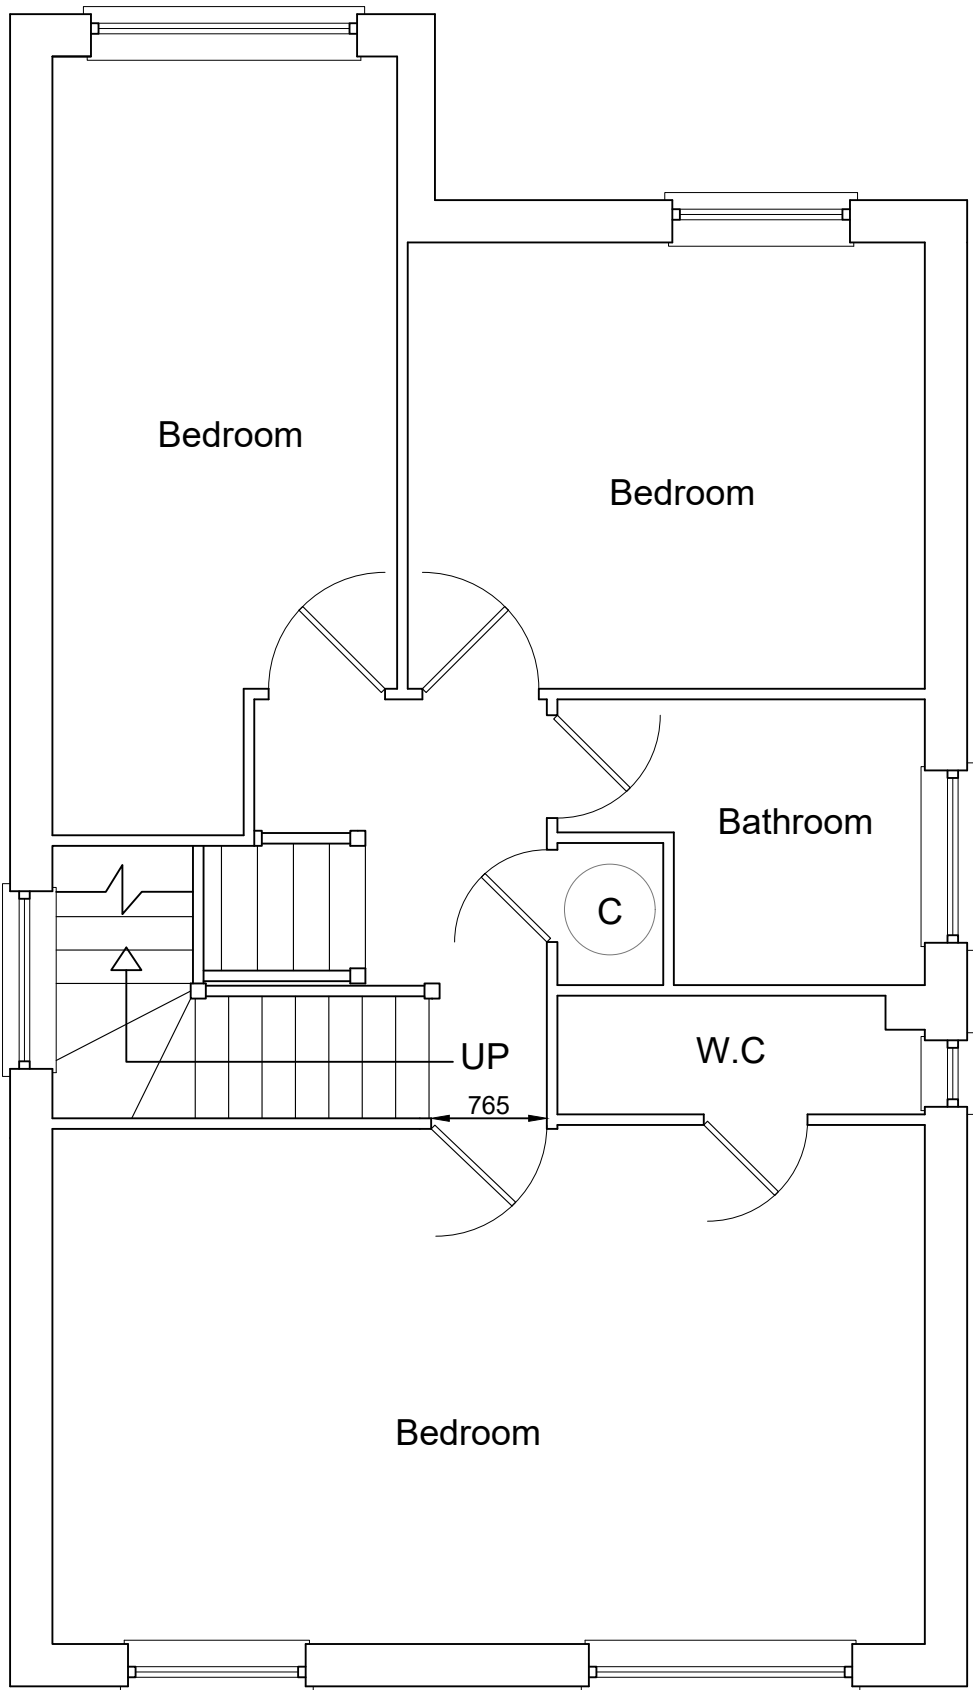

Proposed First Floor Plan

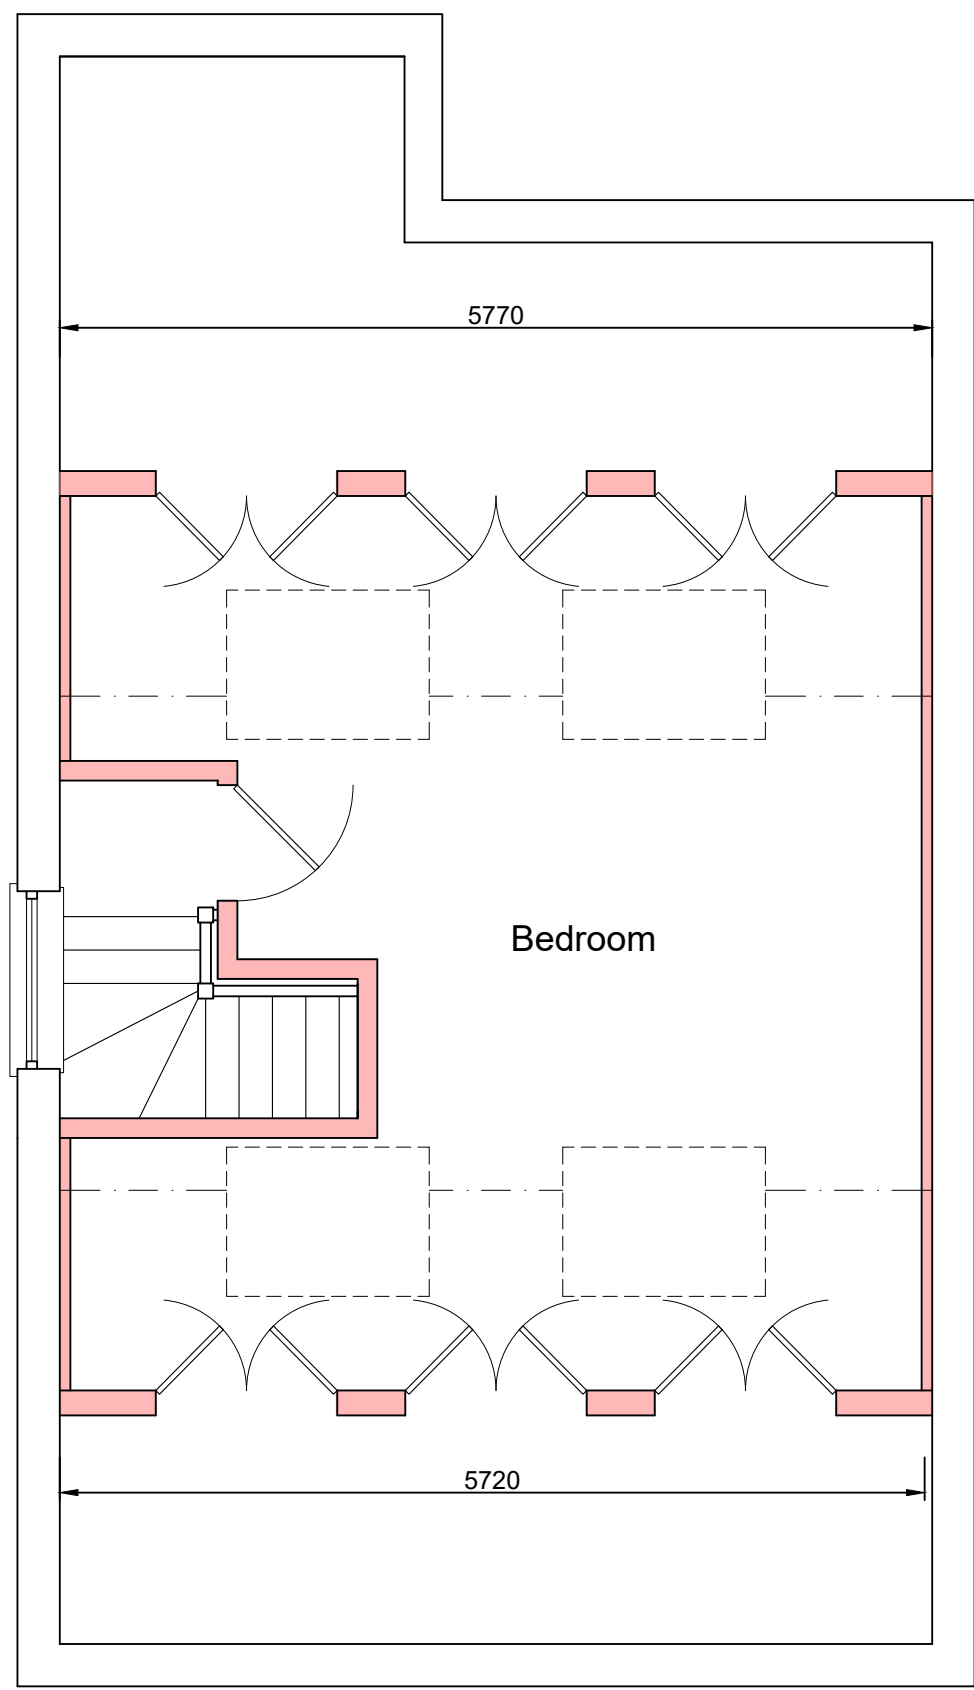

Proposed Second Floor Plan

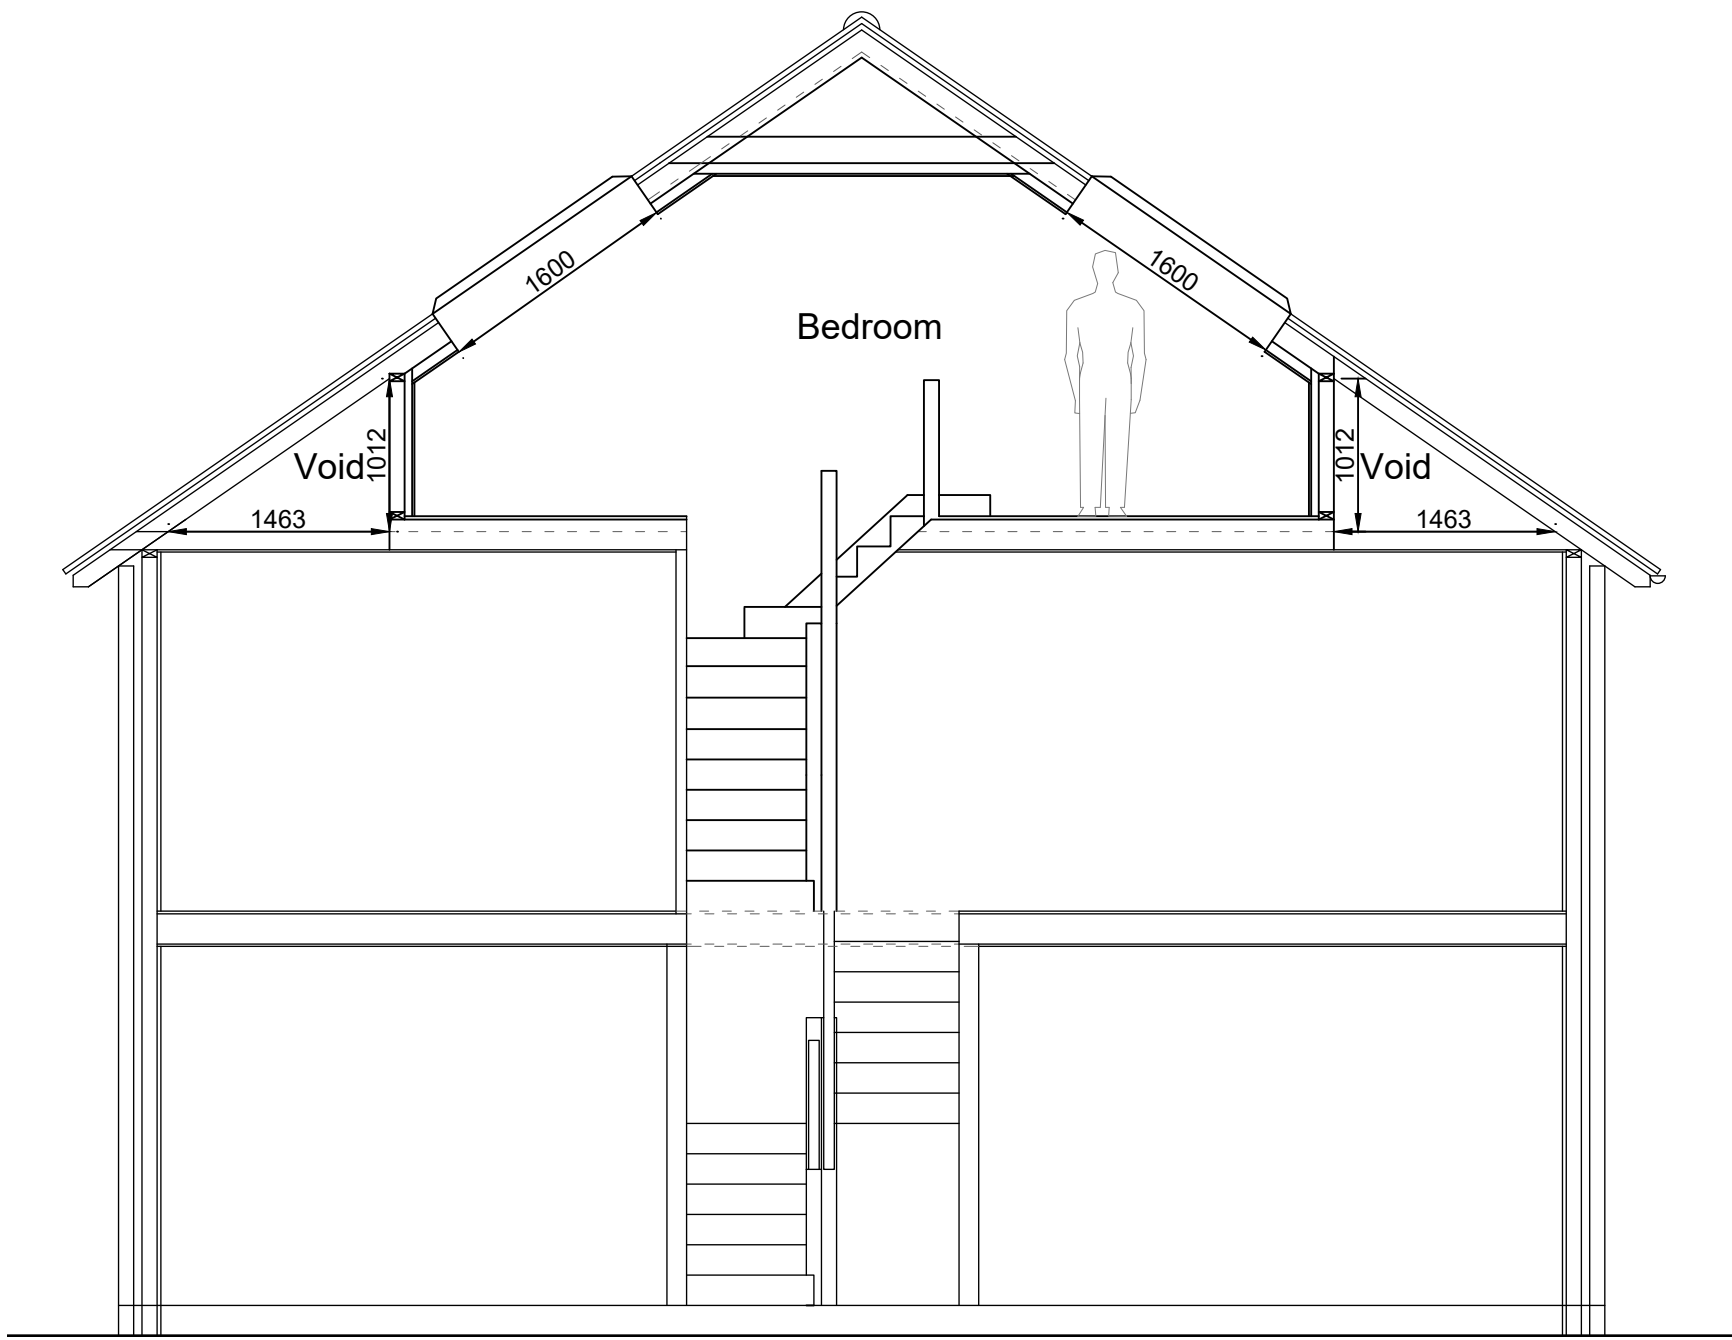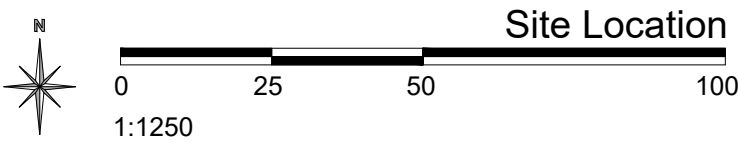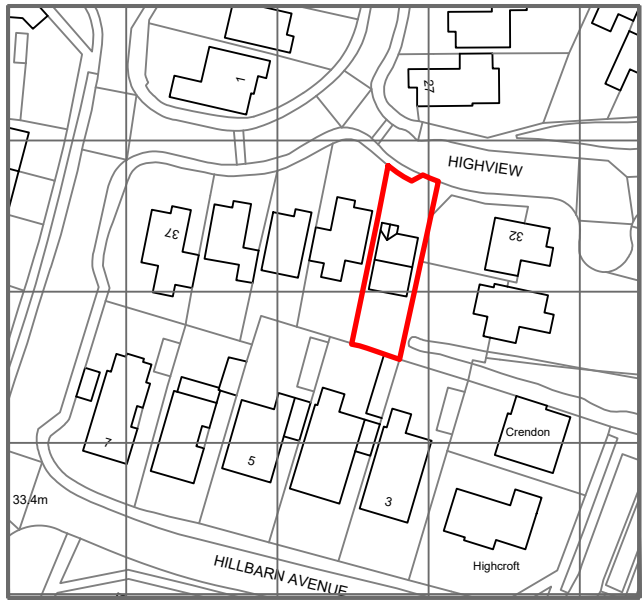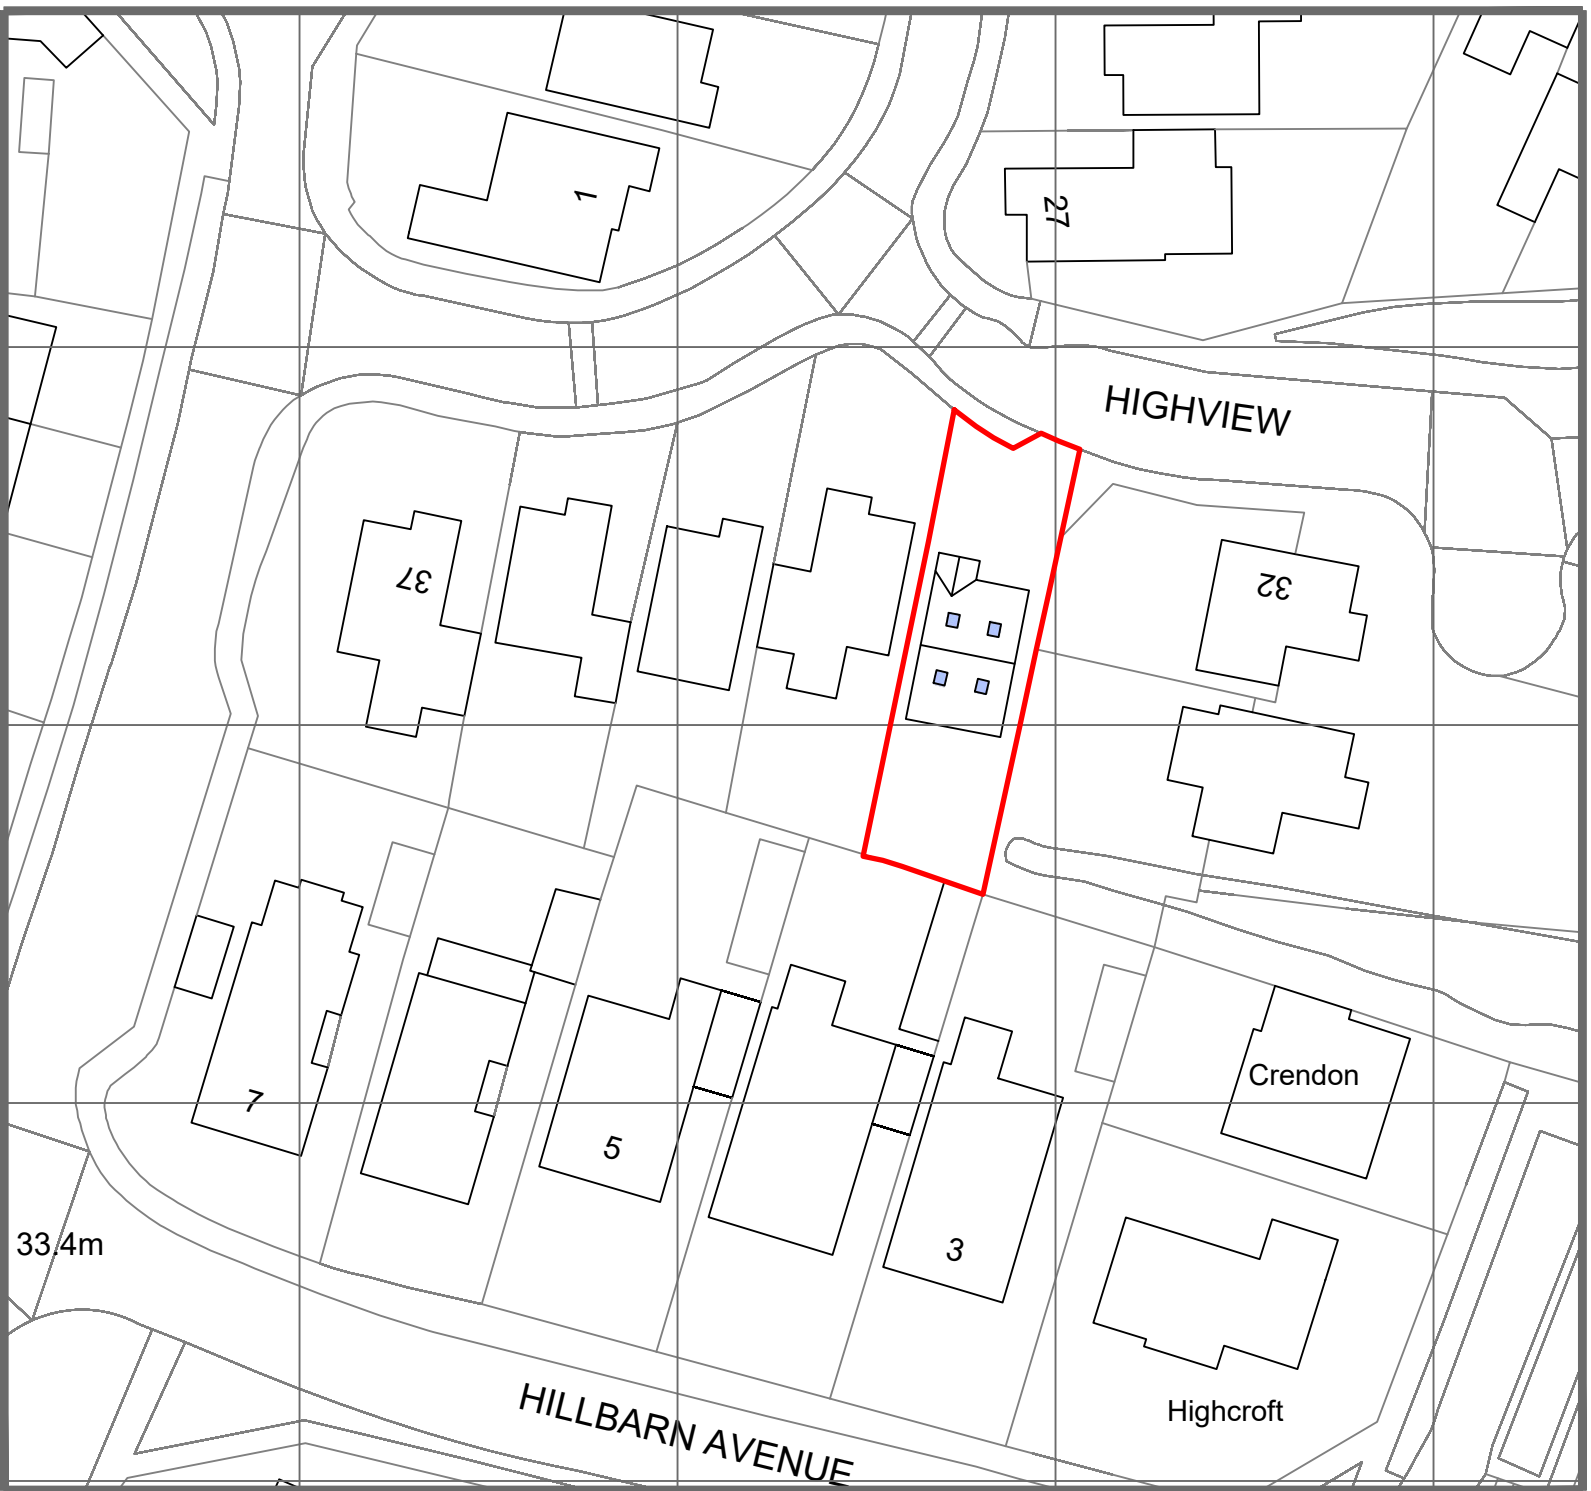

Proposed Section

Important:

All dimensions are to be checked and verified on site and any discrepancies to be identified and reported.

Notes:

REV: DESCRIPTION: BY: DATE:

Lusted Design

82 Eastbourne Road Mob: 07951279022
Pevensey Bay
BN24 6HS

SITE:
33 Highview
Sompting
Lancing
BN15 0QW

TITLE:
Proposed Loft Conversion and Garage
Conversion

DRAWING:
Proposed Floor Plans with Site and Block
Plan

SCALE AT A1: 1:50 1:500 1:1250	DATE: Jan 2026	DRAWN: SL
PURPOSE: Planning	DRAWING NO: 2556 /02	REVISION: