





Existing Front Elevation
(North)

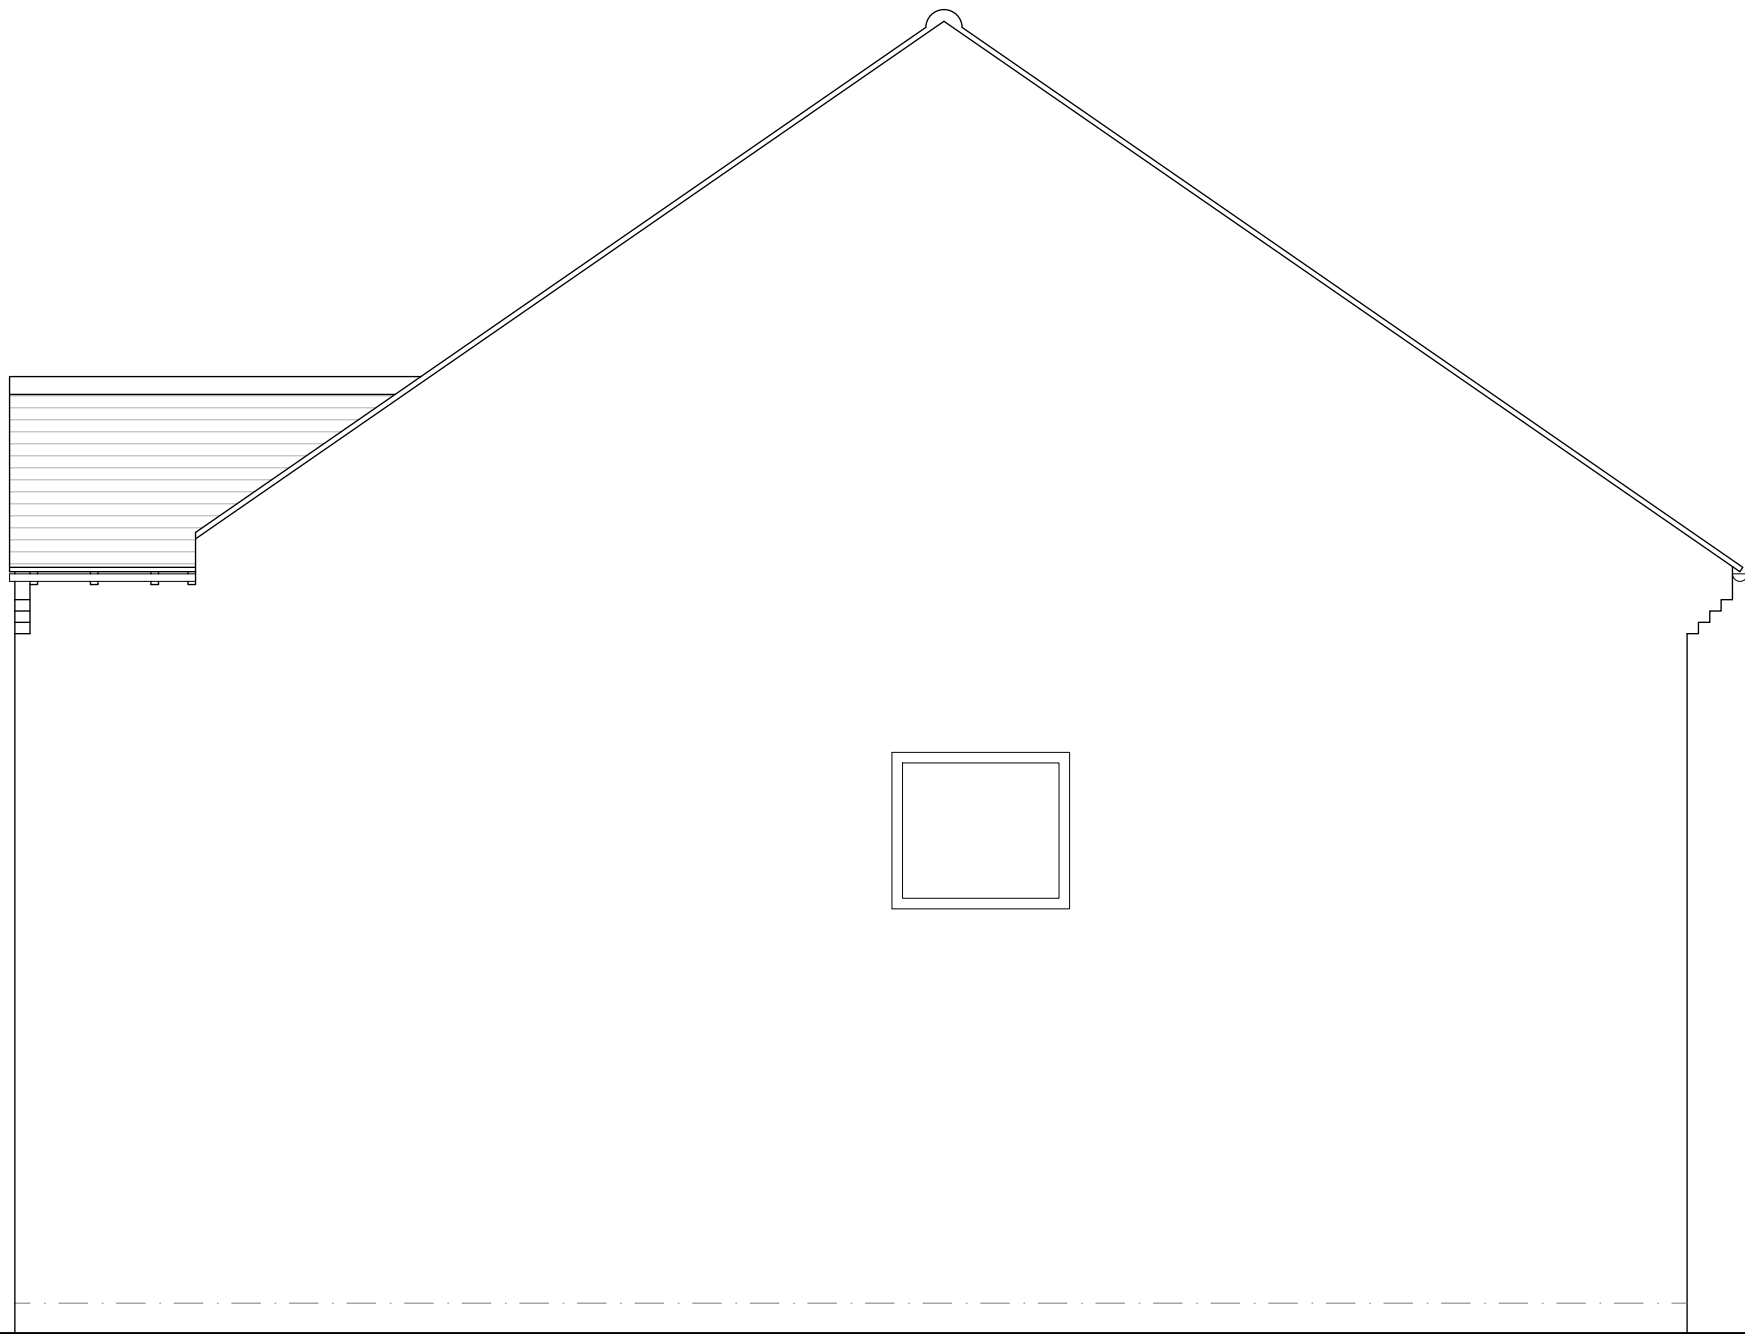


Existing Side Elevation
(West)




Existing Rear Elevation
(South)

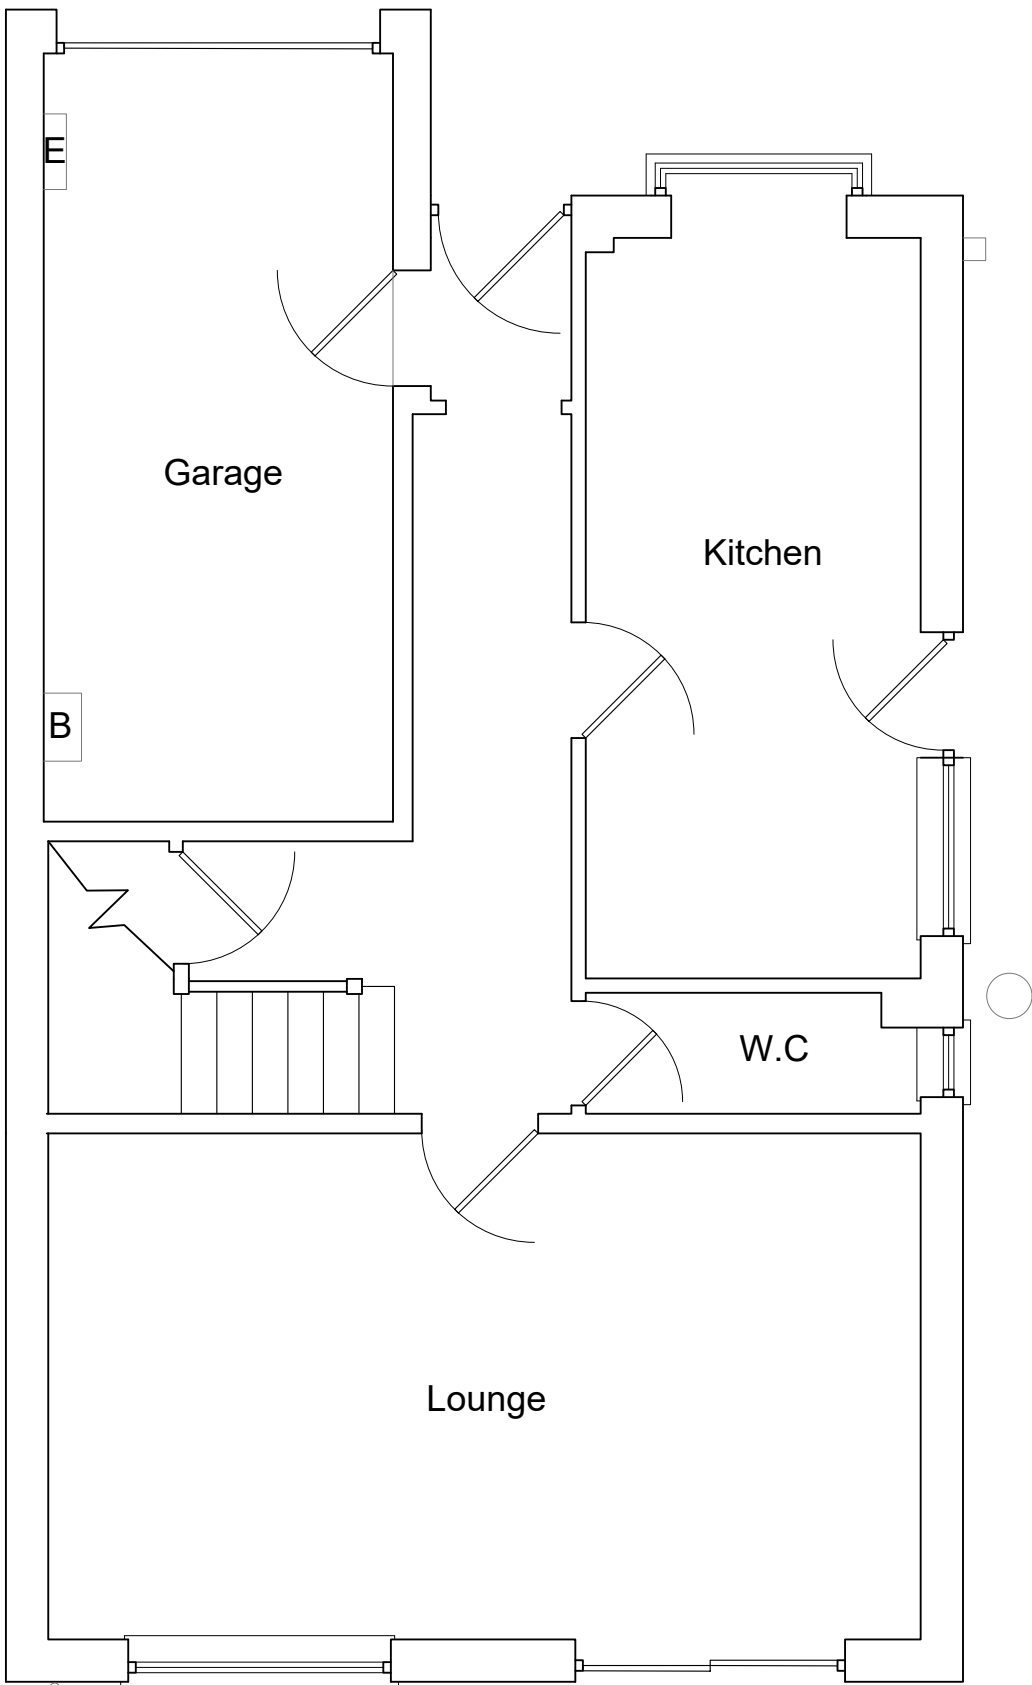


Existing Ground Floor
Plan

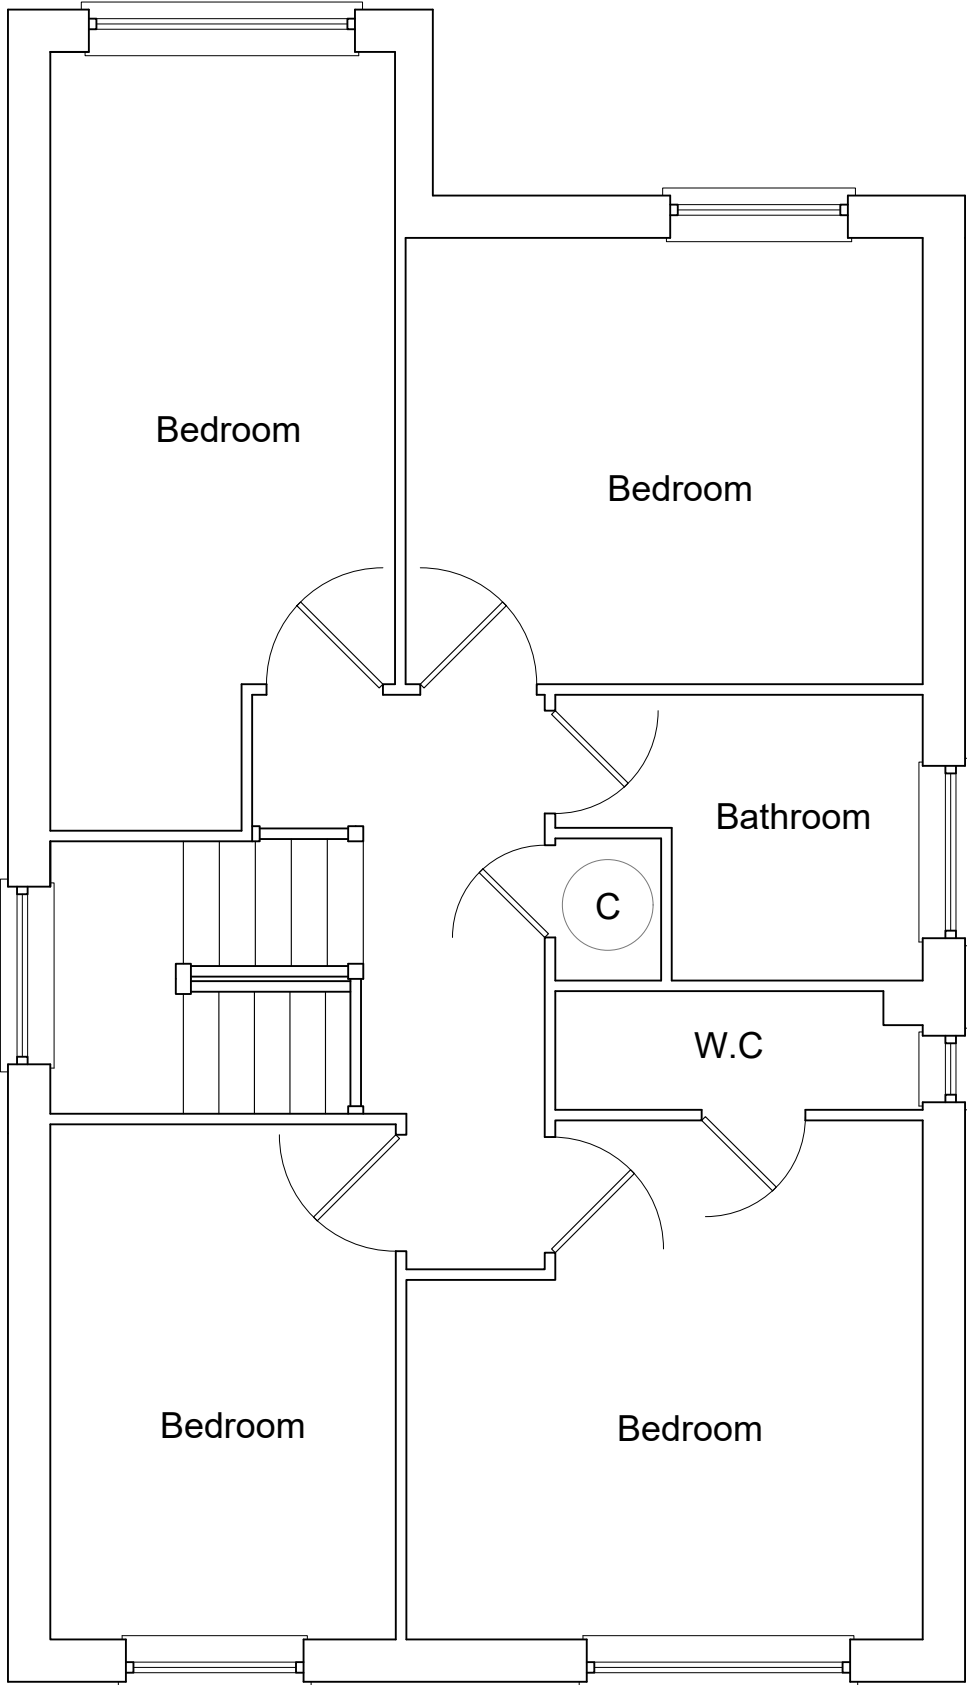

Existing First Floor Plan

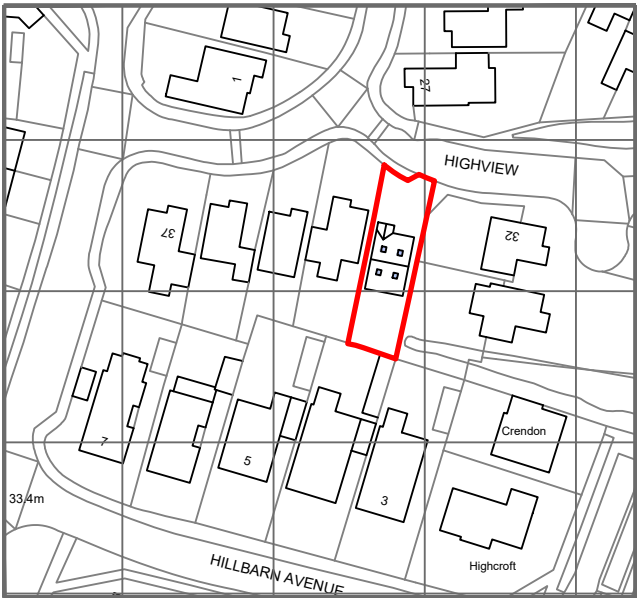


Existing Side Elevation
(East)

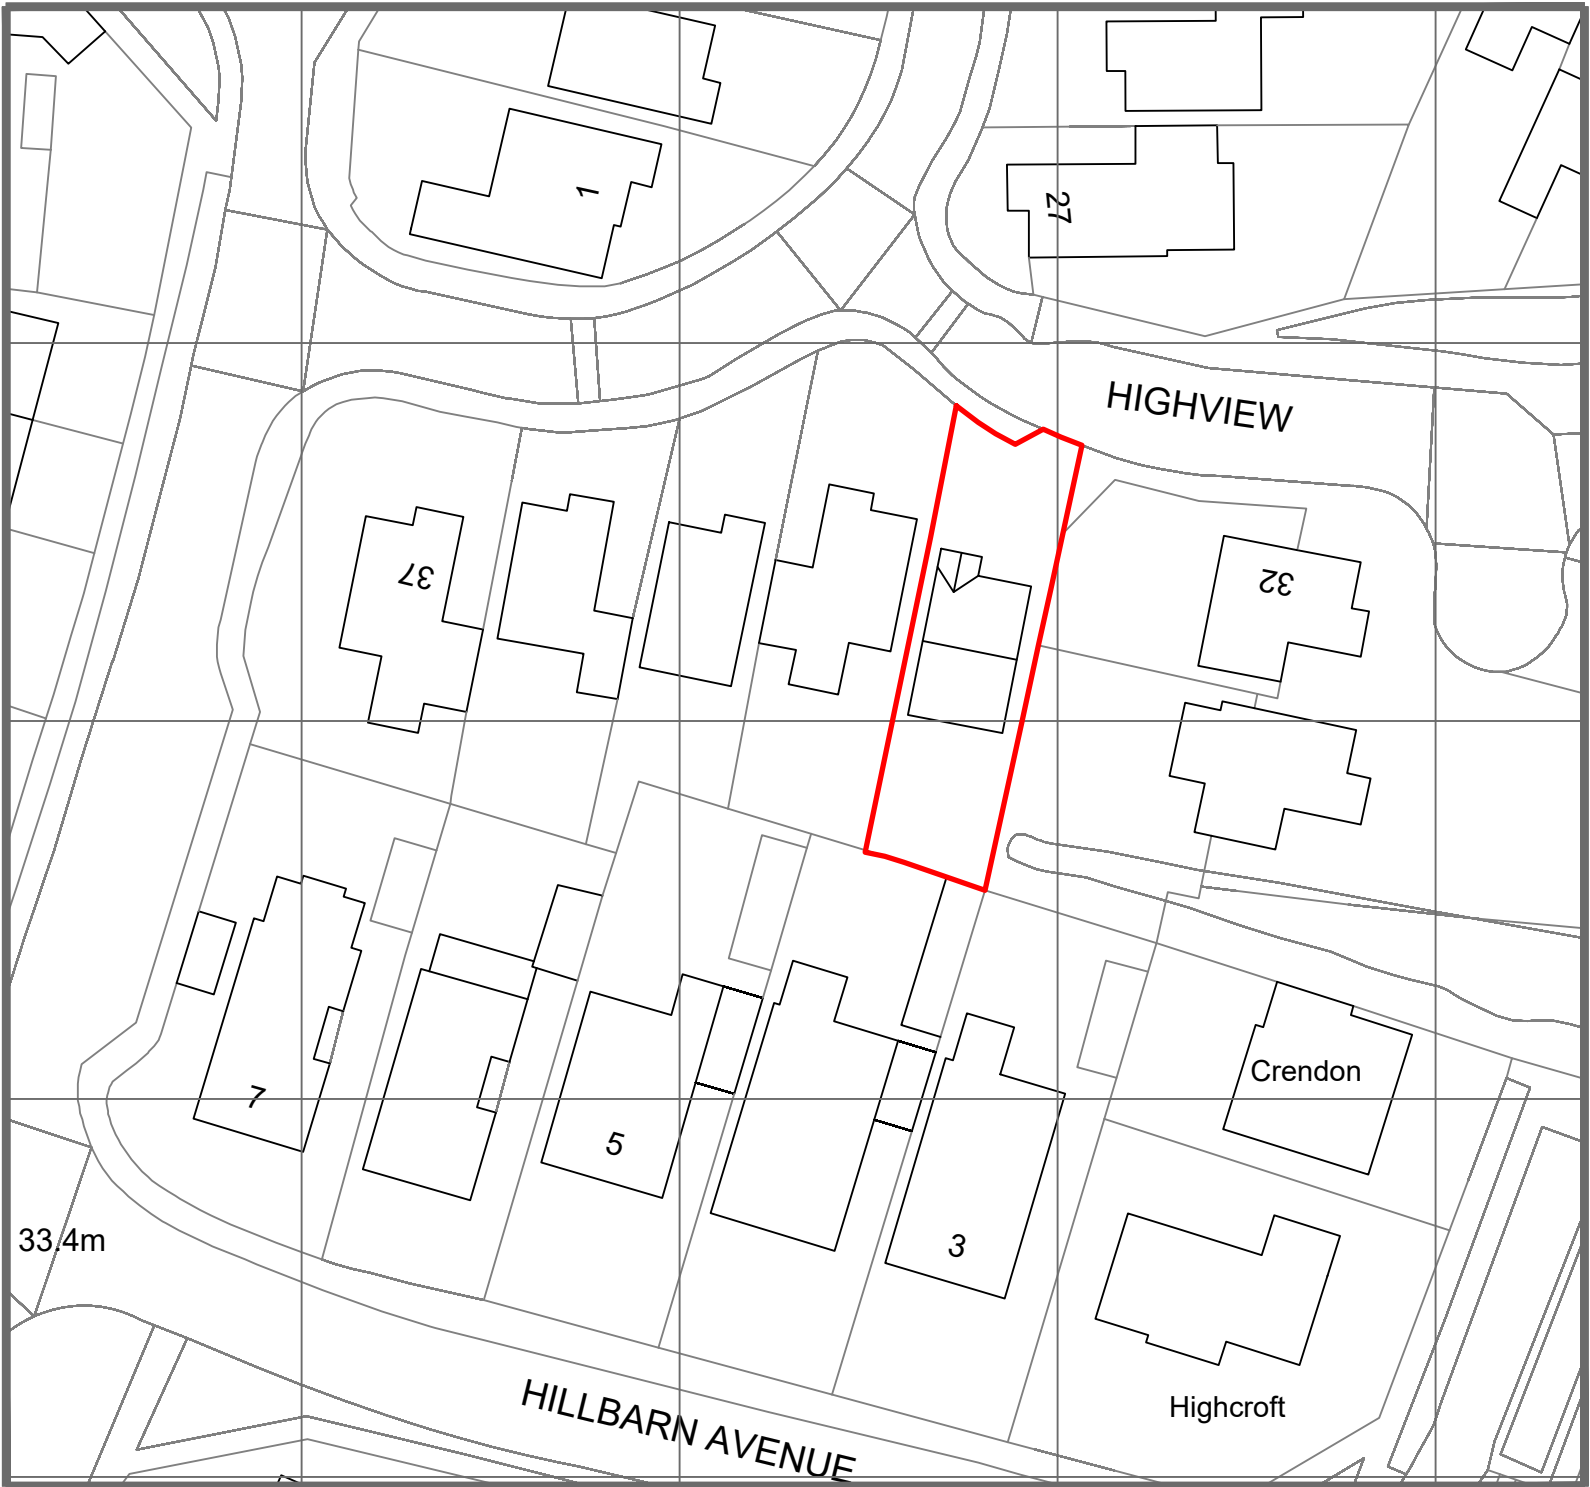

Important:

All dimensions are to be checked and verified on site and any discrepancies to be identified and reported.

Notes:

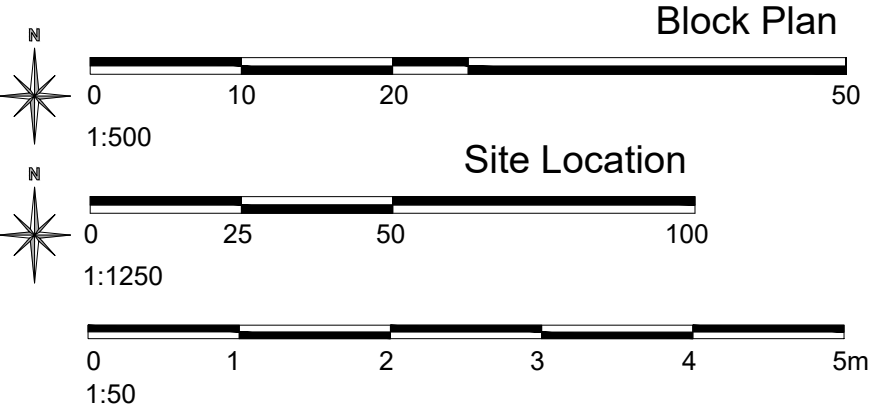

REV:	DESCRIPTION:	BY:	DATE:
------	--------------	-----	-------

Lusted Design

82 Eastbourne Road Mob: 07951279022
Pevensey Bay
BN24 6HS

SITE:
33 Highview
Sompting
Lancing
BN15 0QW

TITLE:
Proposed Loft Conversion and Garage
Conversion

DRAWING:
Existing Floor Plans and Elevations

SCALE AT A1: 1:50 1:500 1:1250	DATE: Jan 2026	DRAWN: SL
PURPOSE: Planning	DRAWING NO: 2556 /01	REVISION: